
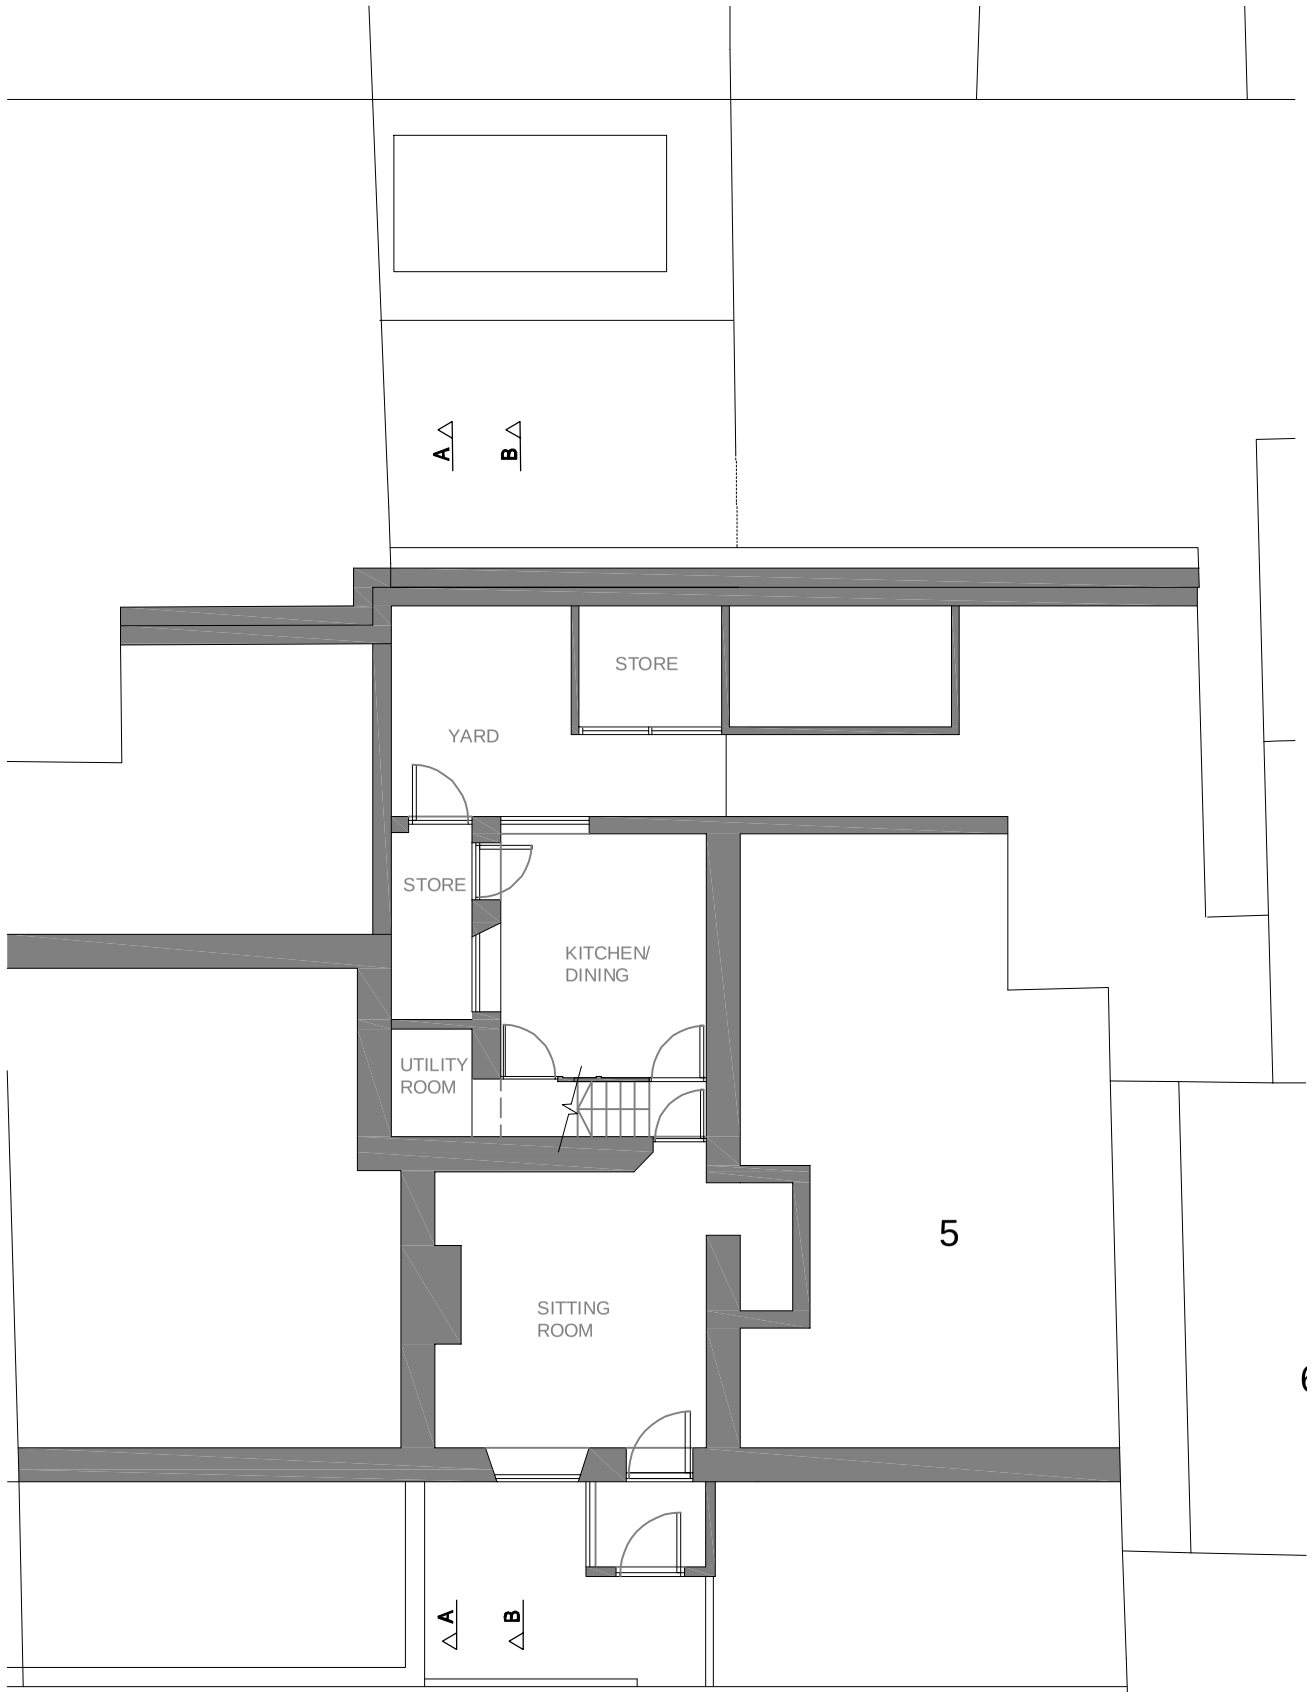


GROUND FLOOR - EXISTING

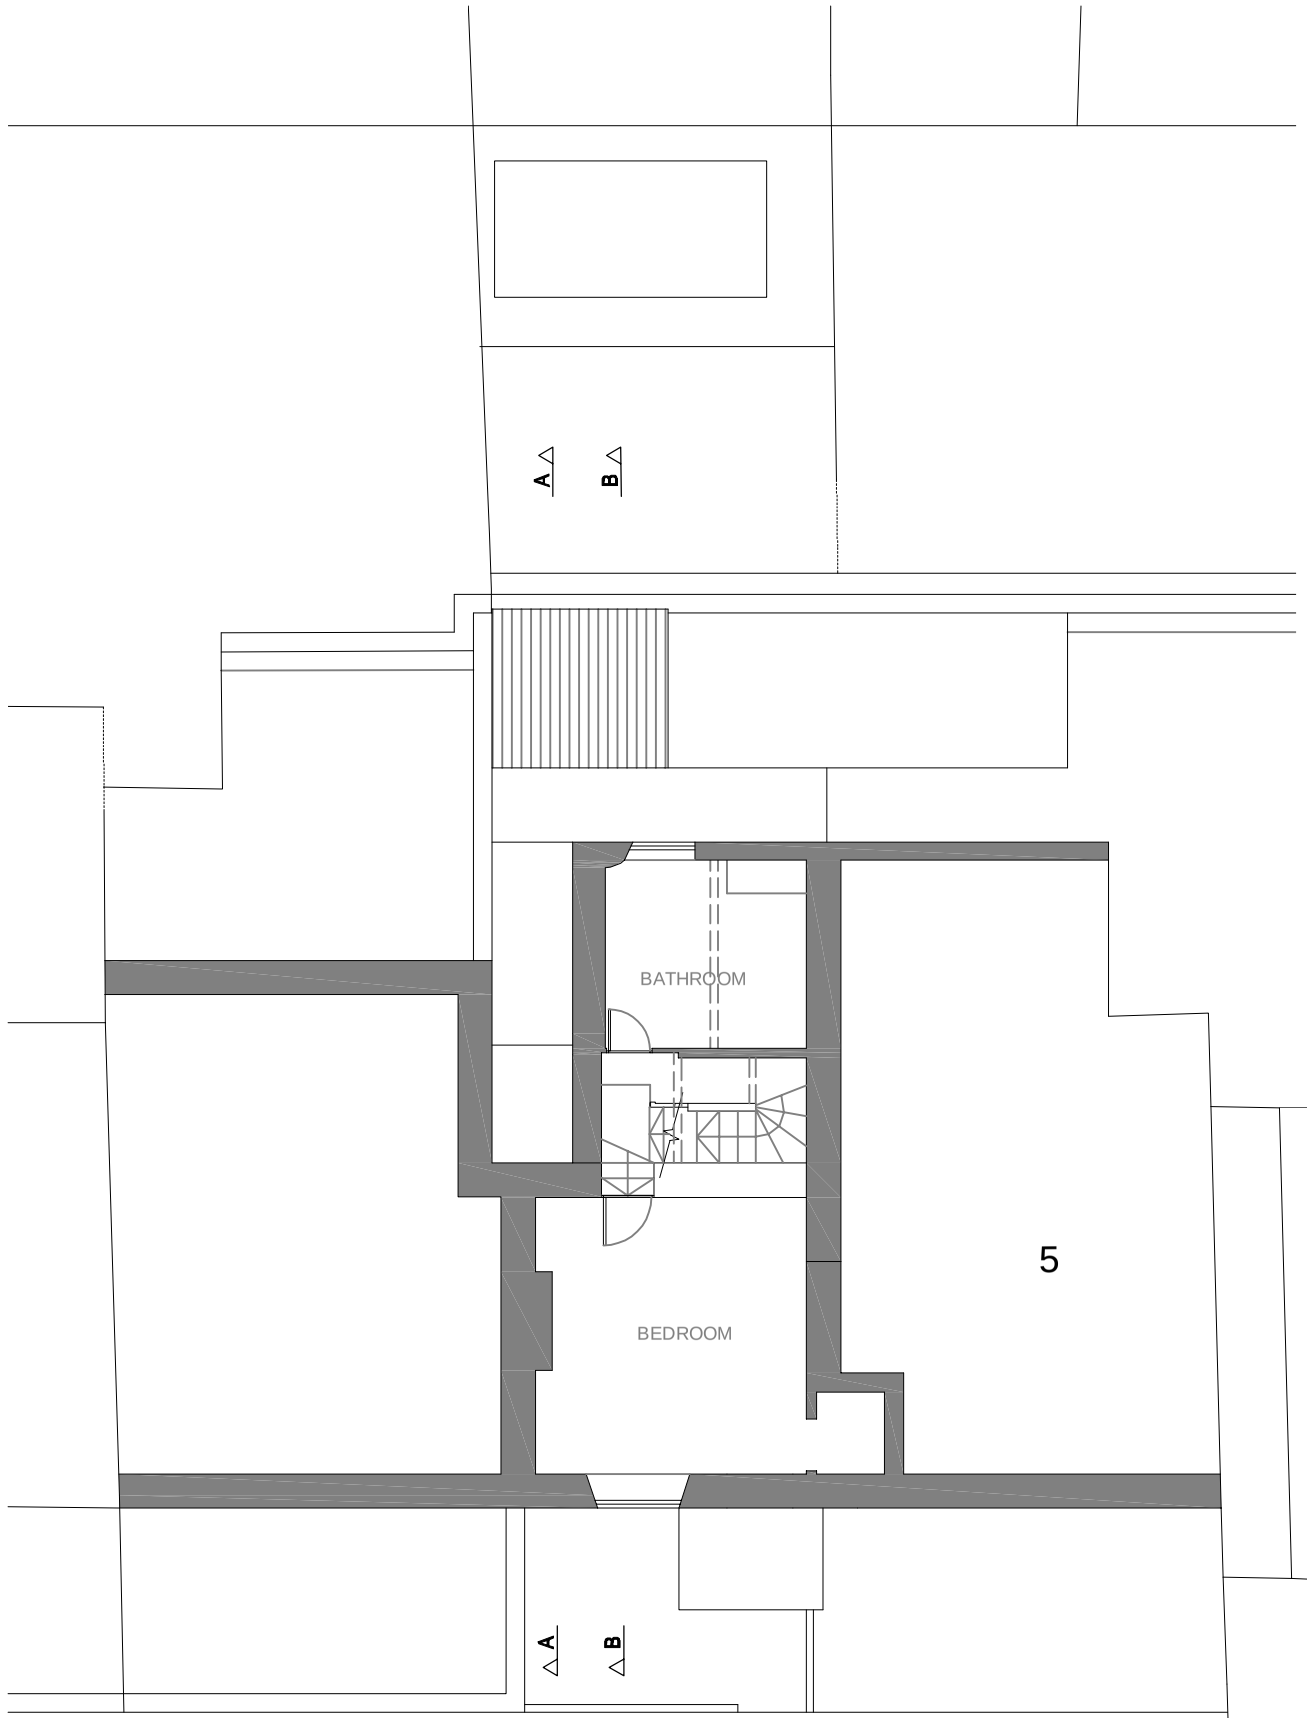

FIRST FLOOR - EXISTING

Rev	Date	Drawn	Eng	Amendment
A	16.02.23	GB	GB	Planning

4 CASTLE ORCHARD
DUFFIELD

PLANS
EXISTING

Drawn GB	Eng GB
Scales 1:100@A3	
Drawing No	Rev
1252/P02	A

BABENKO ASSOCIATES
BUILDING DESIGN & CONSULTANCY
Wirksworth, Derbyshire www.babenko-associates.com