
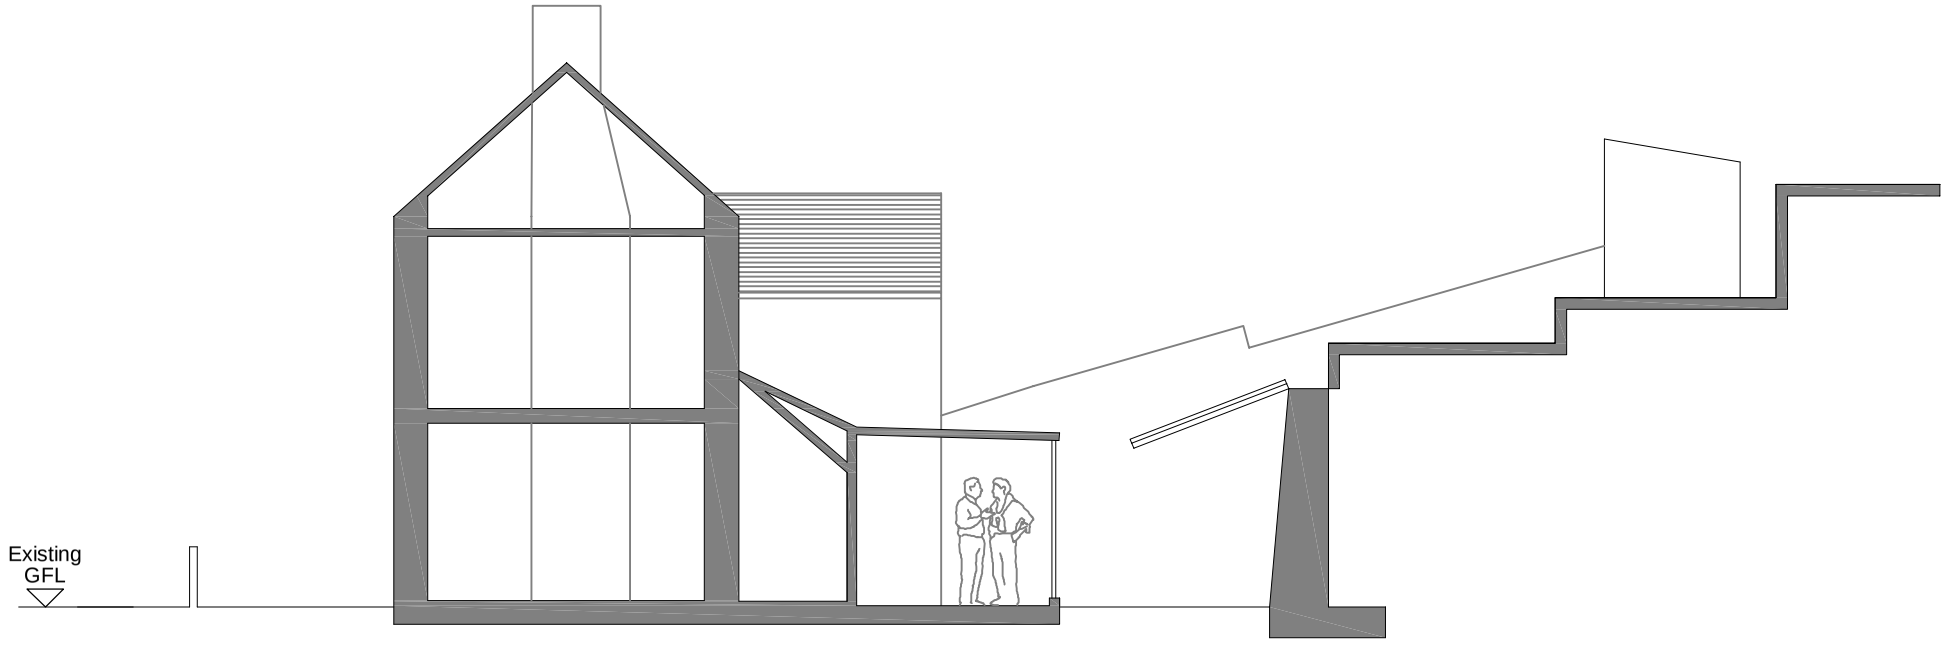


SECTION A-A - EXISTING

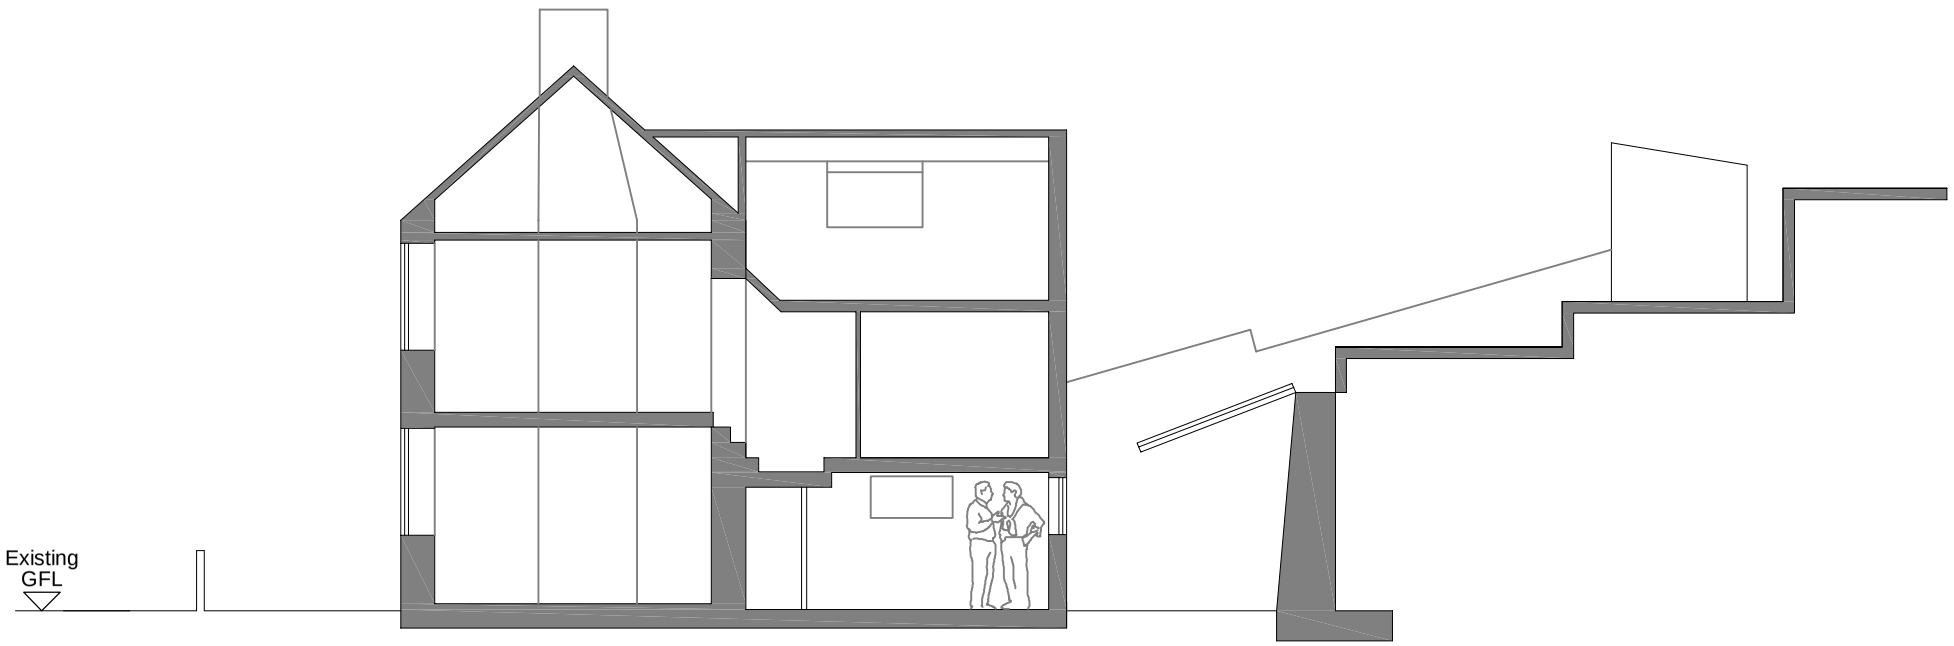

SECTION B-B - EXISTING

Rev	Date	Drawn	Eng	Amendment
A	16.02.23	GB	GB	Planning

4 CASTLE ORCHARD
DUFFIELD

ELEVATIONS/SECTIONS
EXISTING

Drawn **GB**	Eng **GB**
Scales **1:100@A3**	
Drawing No	Rev
1252/P06	A

BABENKO ASSOCIATES
BUILDING DESIGN & CONSULTANCY

Wirksworth, Derbyshire www.babenko-associates.com