
Revision	Date
REV -	-

Elevation 1

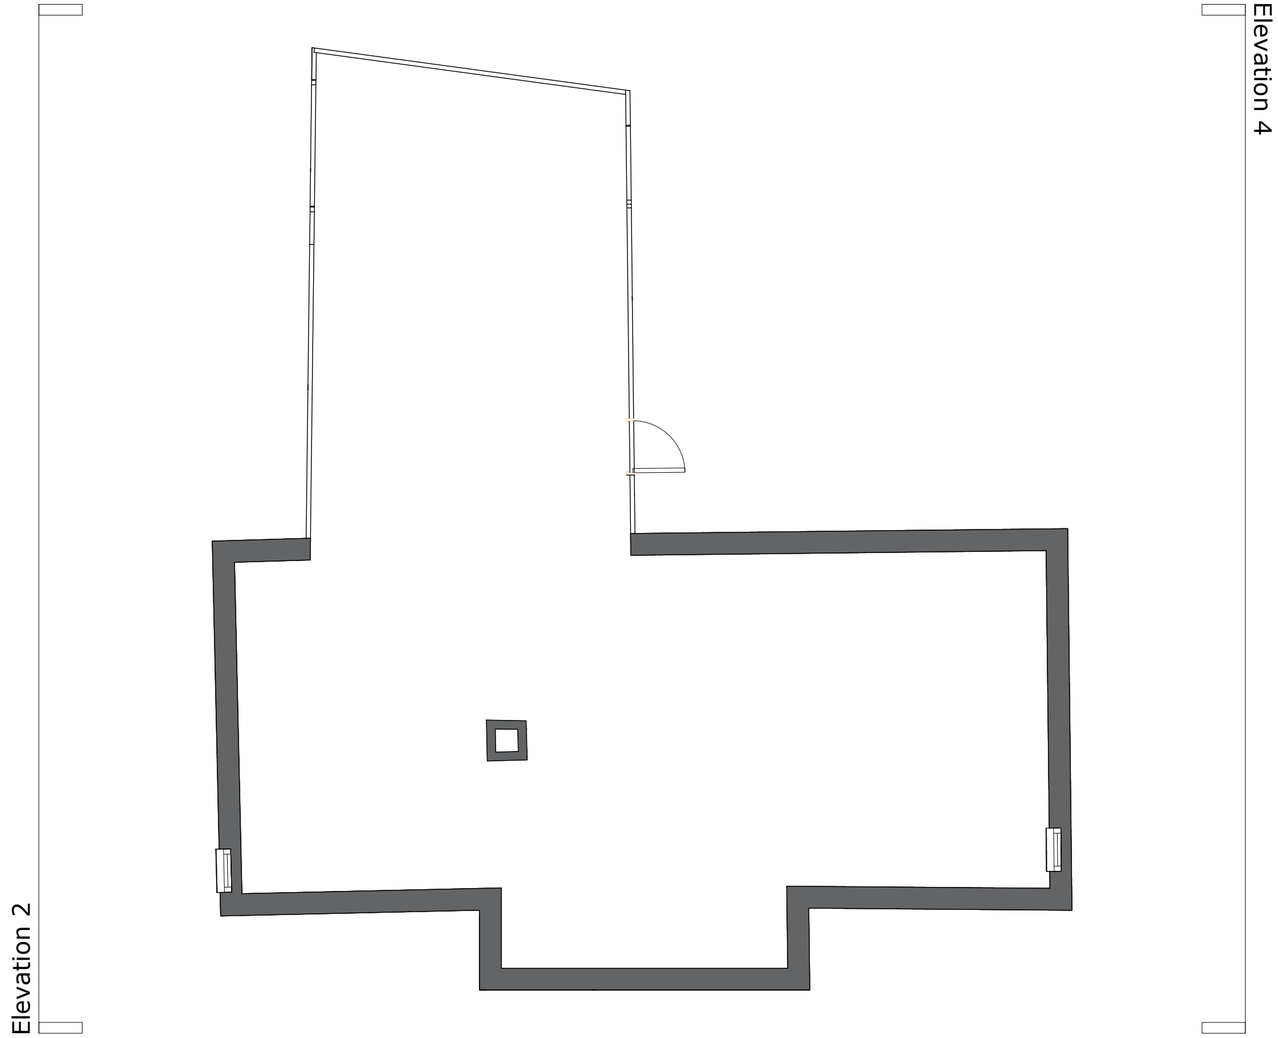

Elevation 2

Elevation 4

Elevation 3

Ground Floorplan 1:50 @ A2

PlanningDesign

Second Floor, Suite 3
Woburn House
Vernon Gate
Derby
DE1 1UL

Tel: 01332 347 371
E-mail: info@planningdesign.co.uk
www.planningdesign.co.uk

PROJECT DESCRIPTION: Replacement dwelling at 58 The Common Quarndon Derbyshire DE22 5JY	
DRAWING TITLE: Floor Plan as existing	
DRAWN BY: JB	CHECKED BY: -
CLIENT: Mr & Mrs Richardson	DRAWING NUMBER: 103
REVISION: -	
SCALE: 1:50 @ A2	DATE: March 2023
STATUS: PLANNING	DRAWING REF: 3248 - 103

© COPYRIGHT EXISTS ON THE DESIGNS AND INFORMATION SHOWN ON THIS DRAWING : The Contractor must verify all dimensions on site before making shop drawings or commencing work of any kind. No dimensions to be scaled from this drawing. Architect to be notified of any discrepancies in dimensions immediately