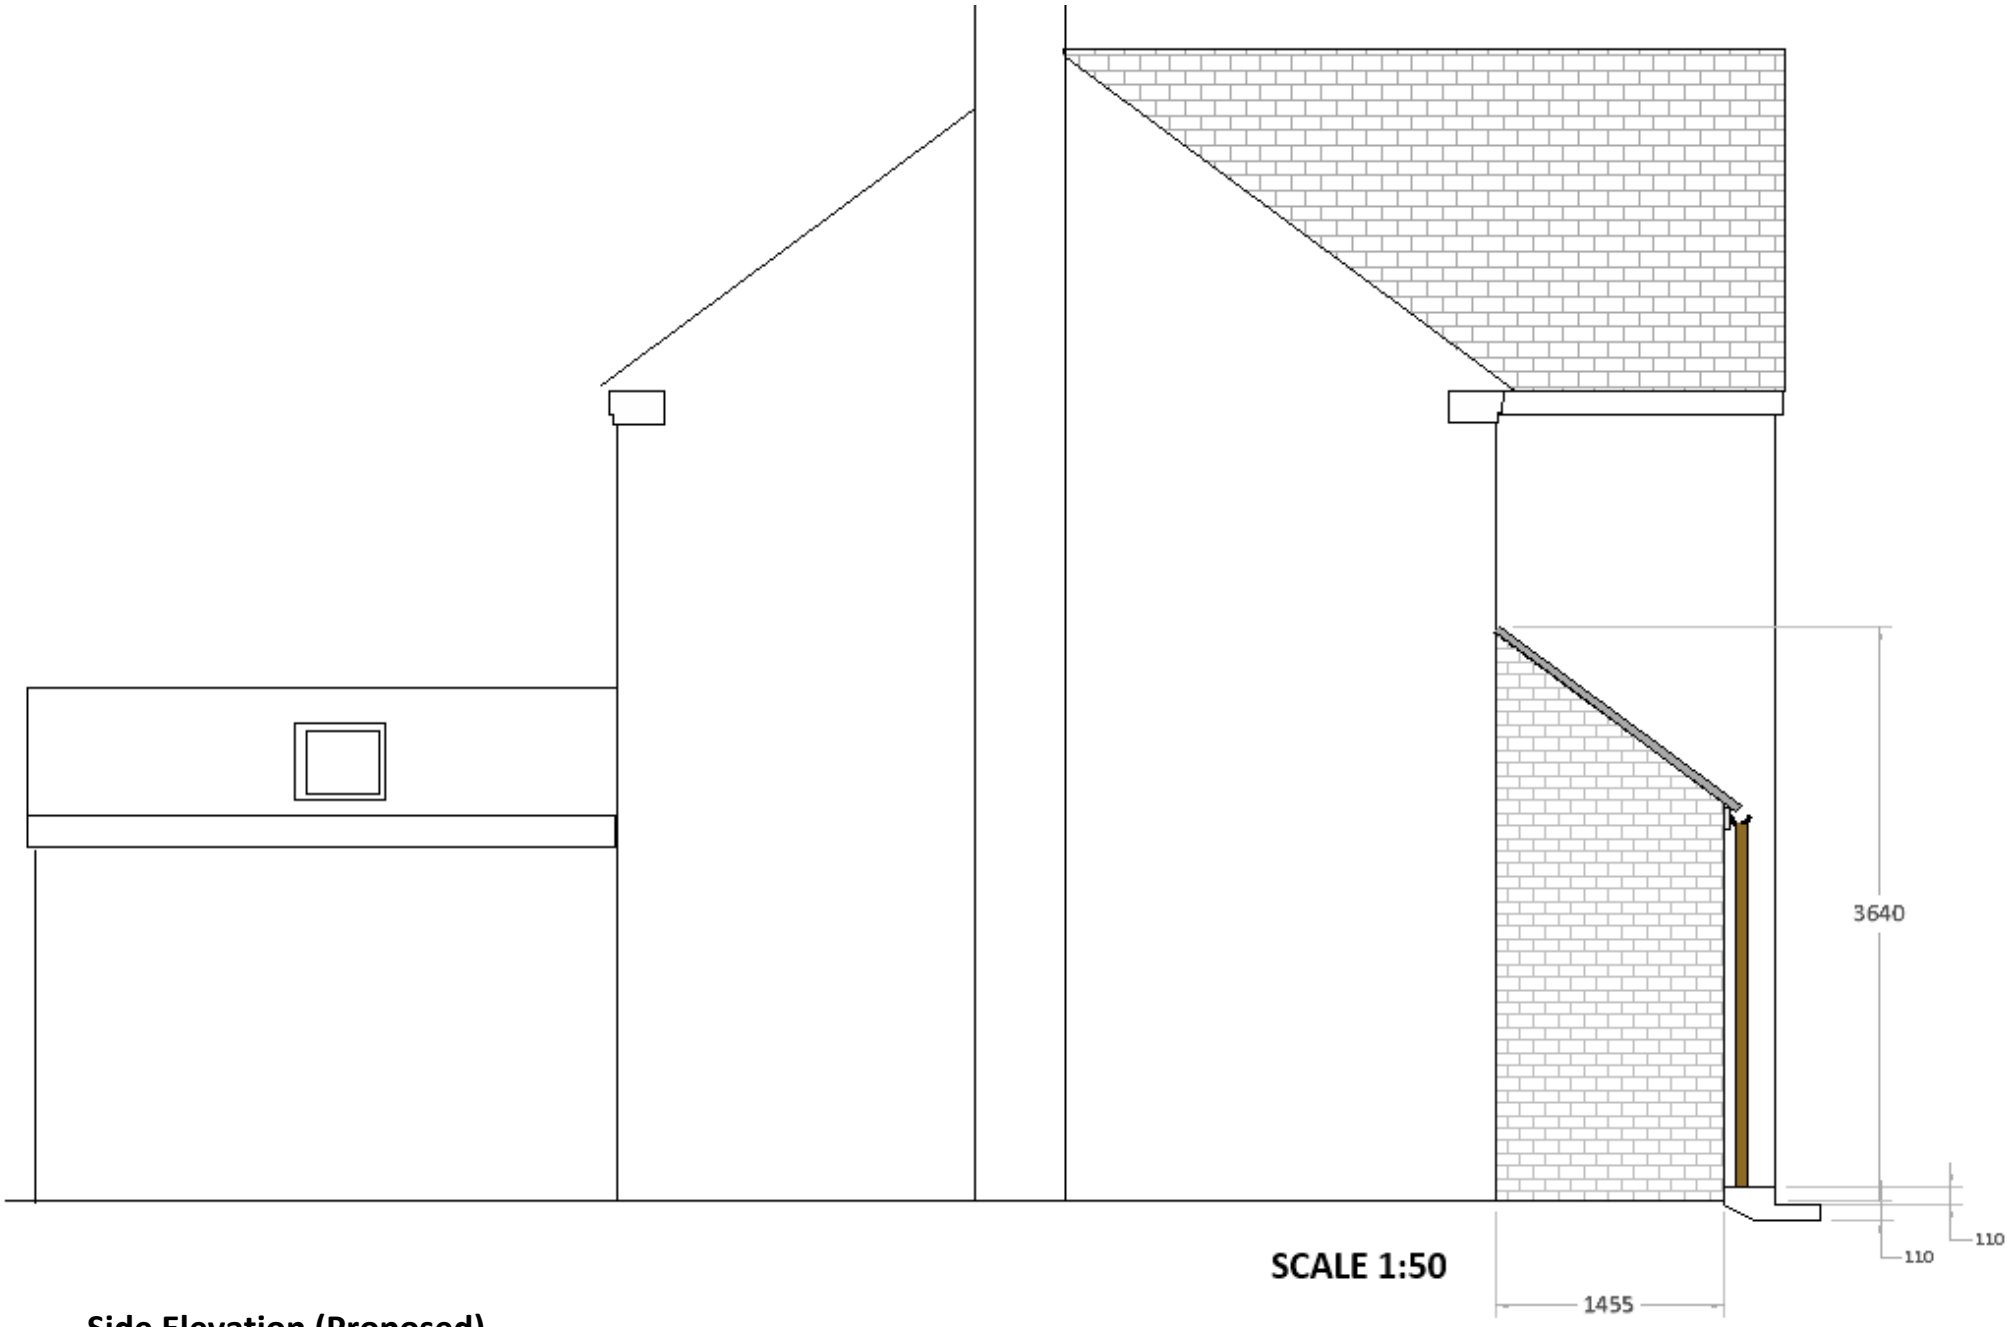



**SCALE 1:50**

**Side Elevation (Proposed)**