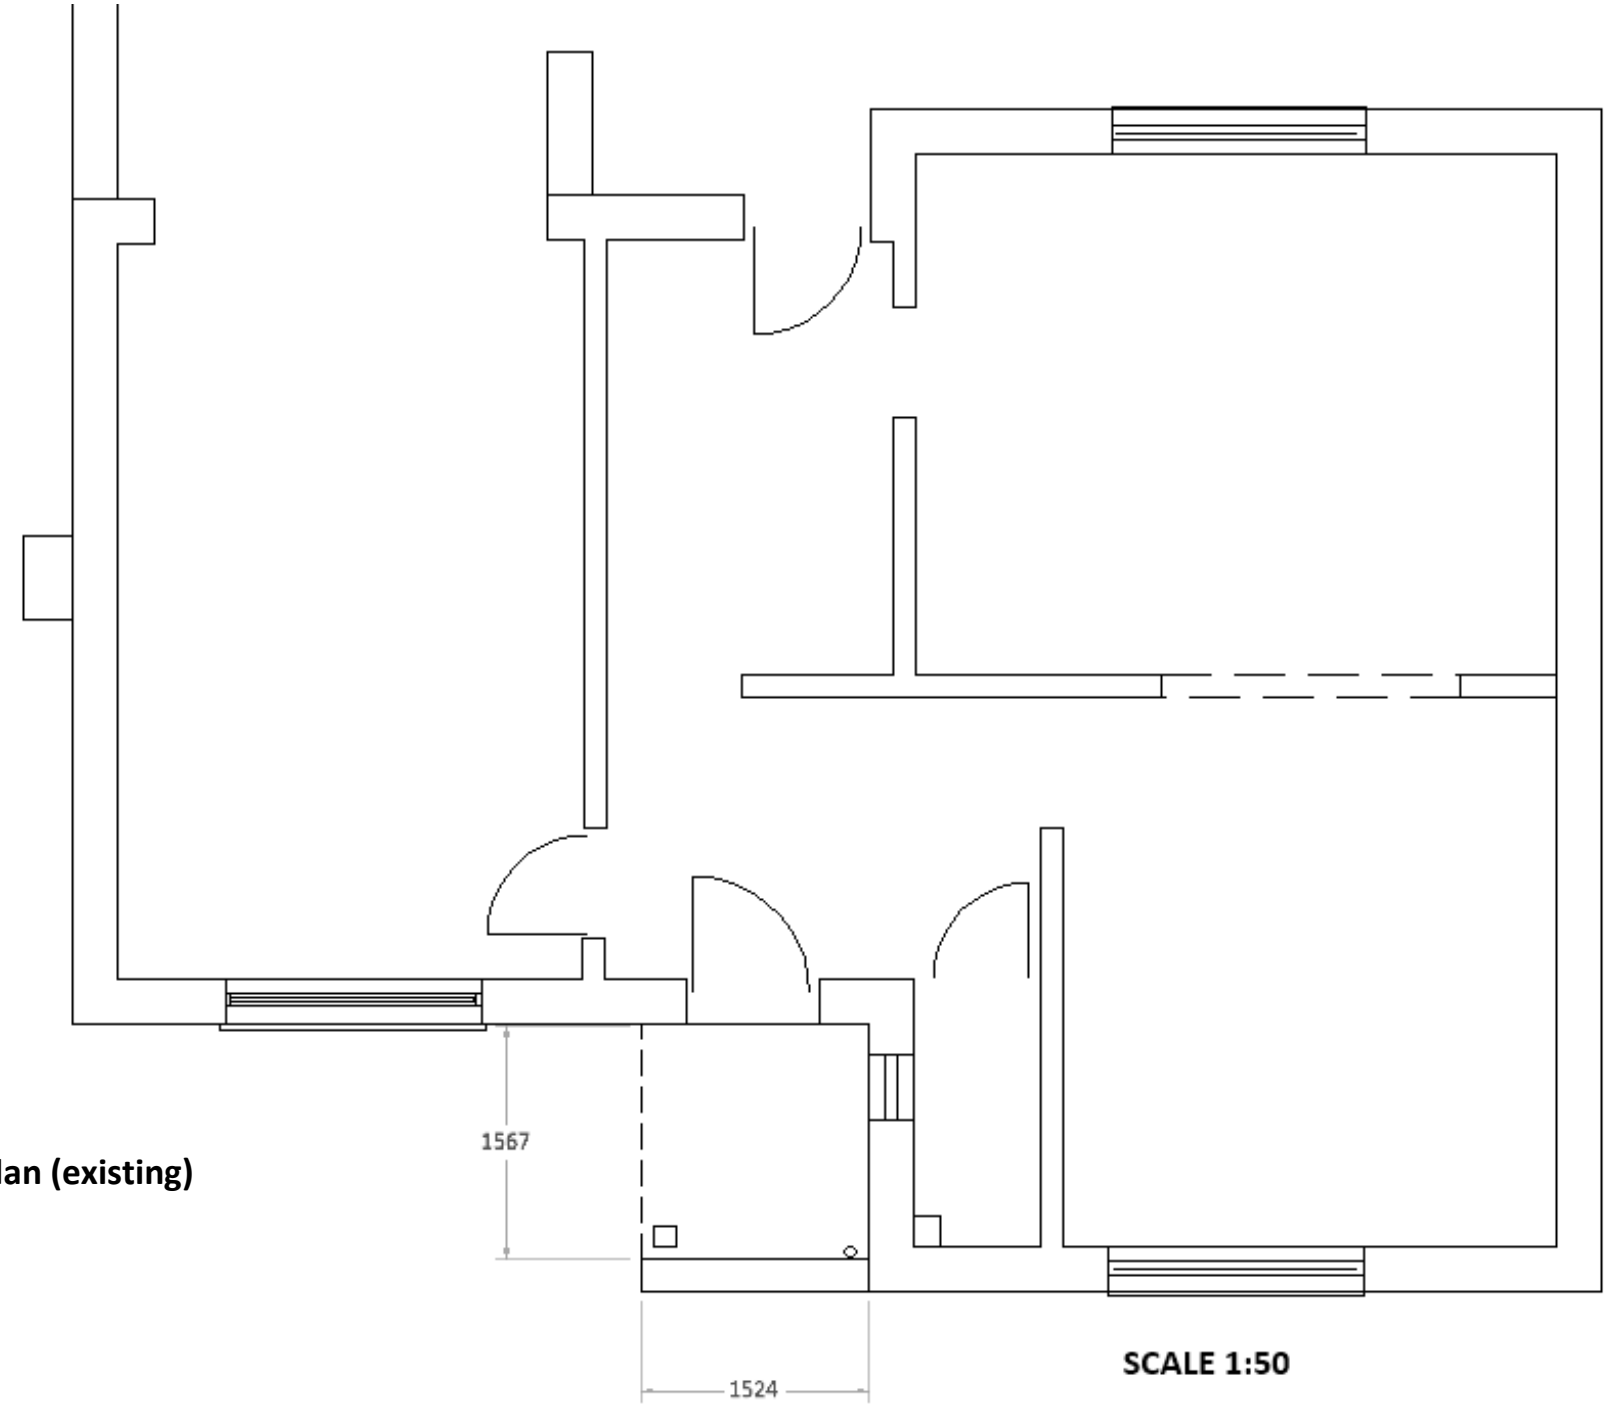


Plan (existing)

SCALE 1:50