
Site Plan for Proposed Works at 11 Field Row

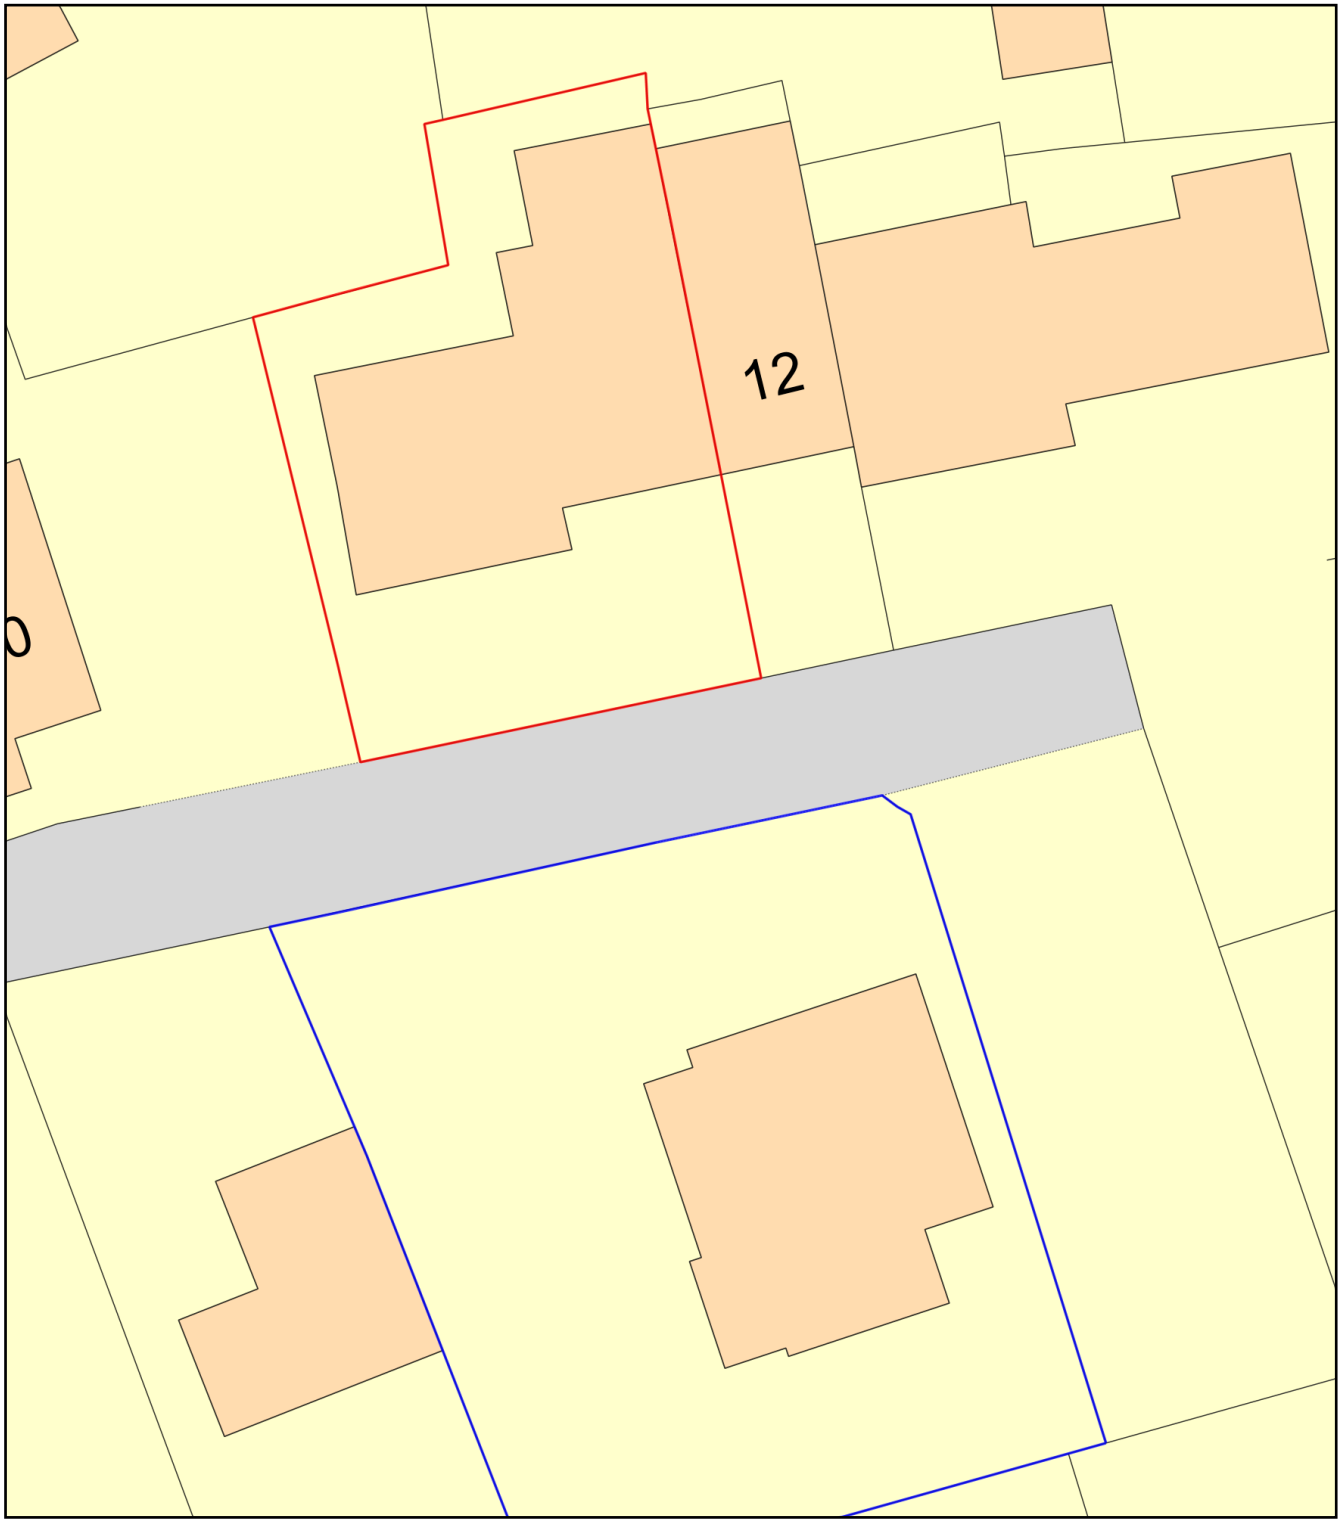

0 10
Metres

N

ReQuestaPlan

Plan Produced for: Mr V. Horsley

Date Produced: 30 Apr 2023

Plan Reference Number: TQRQM23120164334920

Scale: 1:200 @ A4

© Crown copyright and database rights 2023 OS 100042766