
Scale 1:50

0 1 2 3 4 5



Datum: 120.00m.


Elevation 1

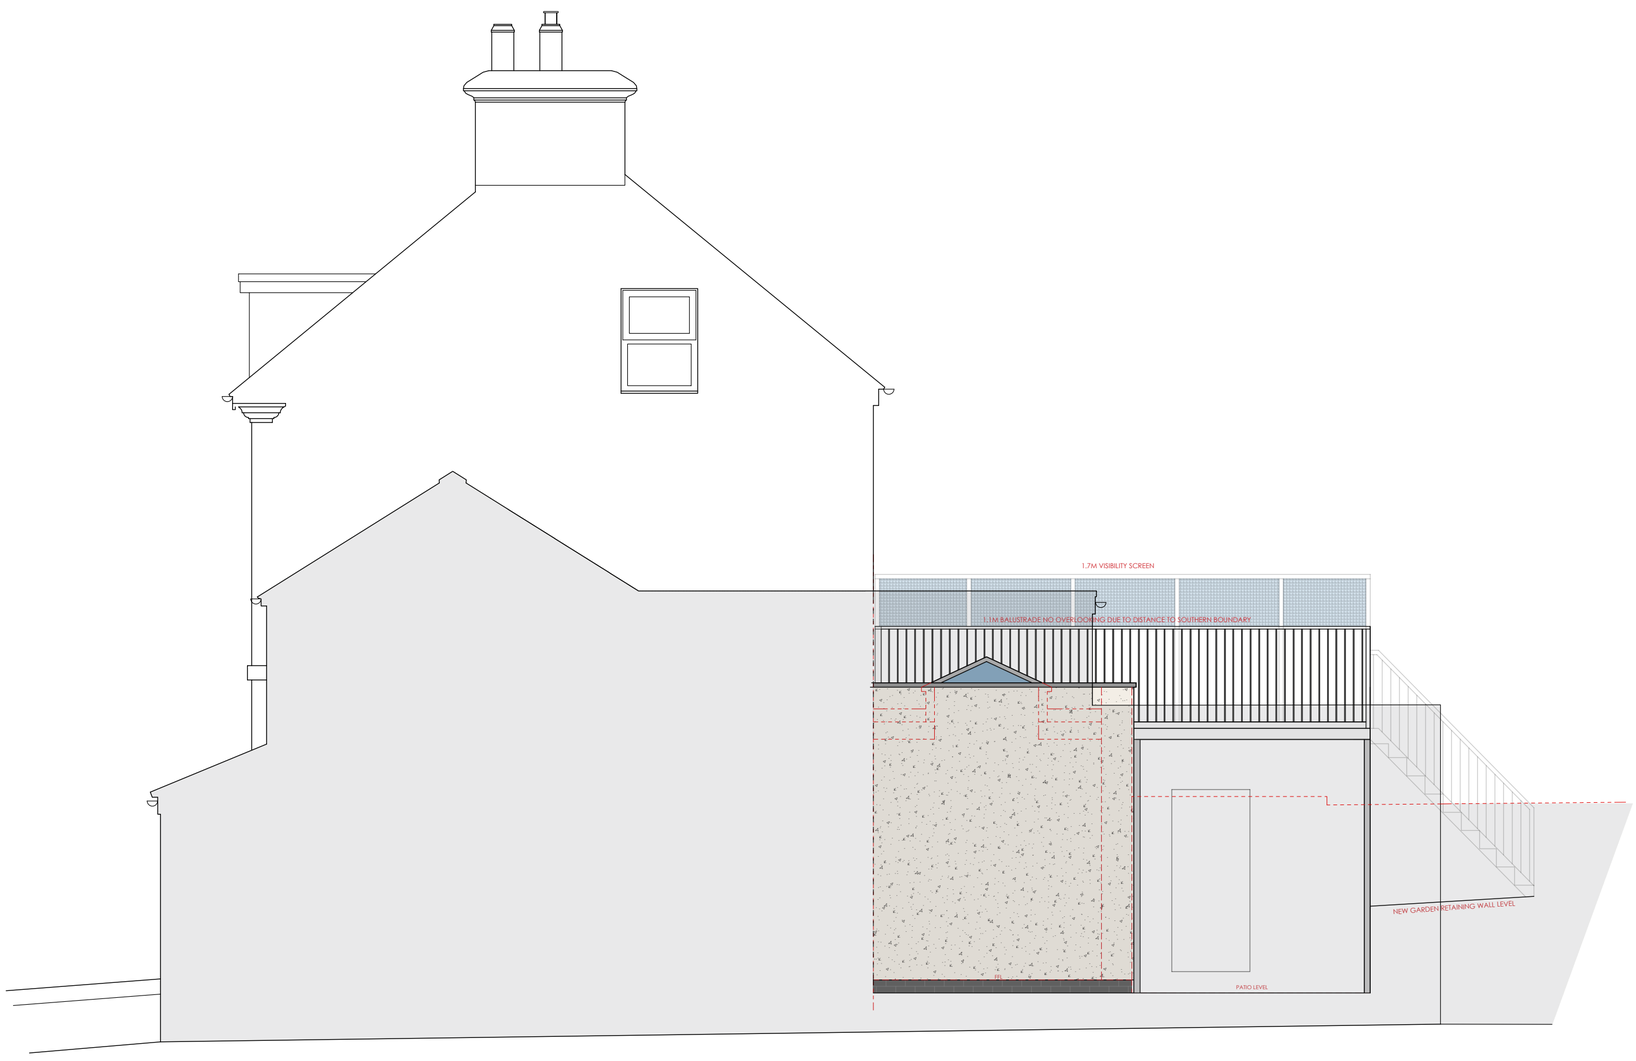

RHS ELEVATION FULLY CLOAKED ON PARTY WALL LINE BY ADJACENT NEIGHBOURS PREVIOUS EXTENSIONS

Datum: 120.00m.

Elevation 5.

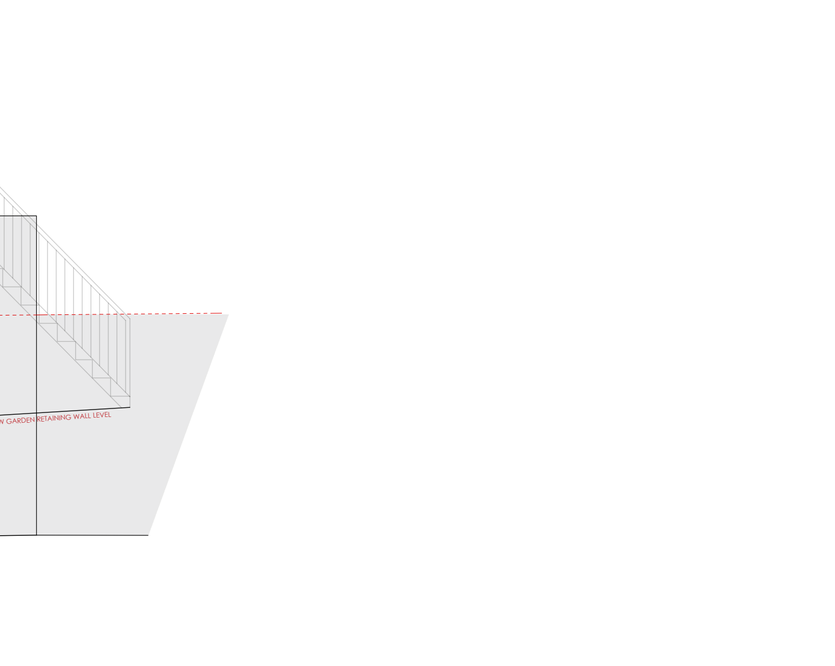

S.G ARCHITECTURAL DESIGN

Tel: 07817034426. sgarchitecturaldesign@gmail.com.

www.sgarchitecturaldesign.com

34 Street Lane, Denby, Ripley, Derbyshire, DE5 8NE

09 - PROPOSED ELEVATIONS - B

SG PROJECT NO.	PAPER SIZE	DRAWN BY
501	A1	SG

REVISION: PLANNING / BREGS

SCALES: 1:100

Drawing measurements shall not be obtained by scaling. Verify all dimensions prior to construction. Immediately report any discrepancies on this document to SG ARCHITECTURAL DESIGN.

REV.	DESCRIPTION	DATE	BY	CHK'D