

Scale 1:100


0 1 2 3 4 5 10

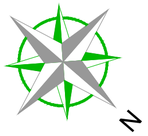

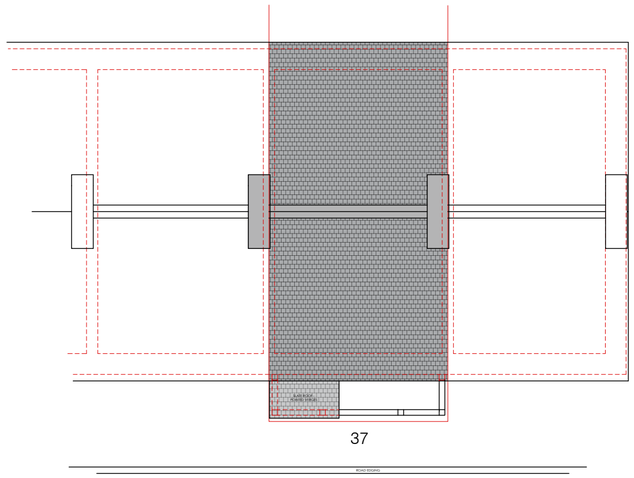


CEMETERY ROAD
CLASS C ROAD

PROPOSED ROOF PLAN

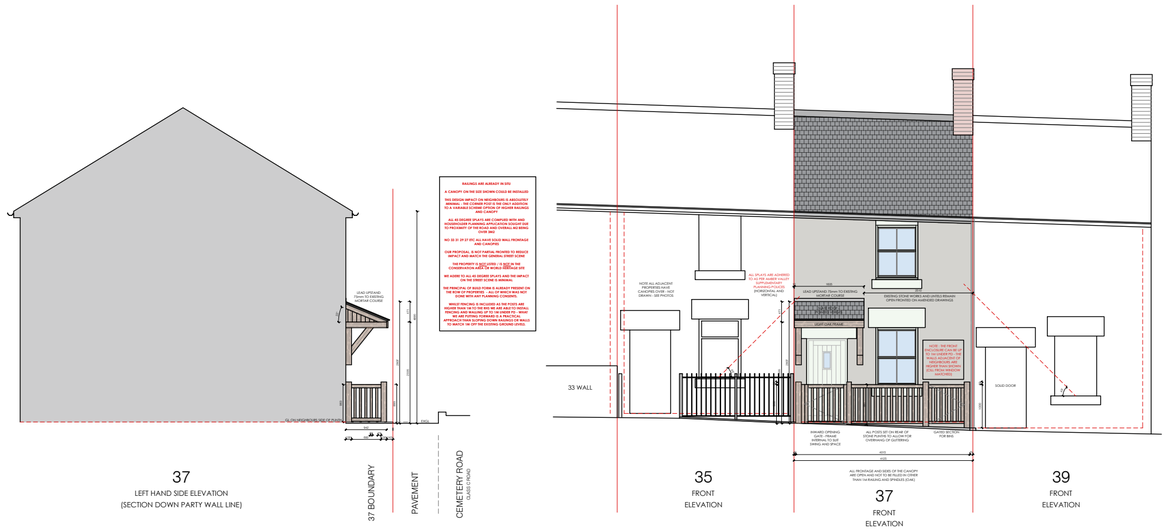

PROPOSED

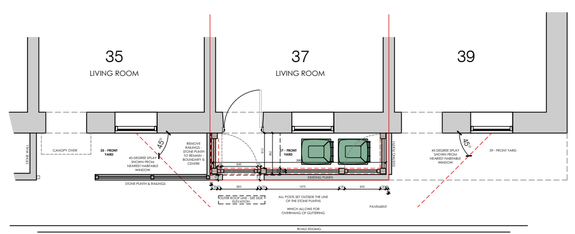

CEMETERY ROAD
CLASS C ROAD

EXISTING STONE PLINTH
(PREVIOUS WALL REMOVED AND CAST IRON RAILINGS REMOVED DURING THE WAR)
THIS IS TO REMAIN
CAST IRON ORIGINAL RAILINGS SET ON CENTRE LINE OF STONE PLINTH TO BE REMOVED

S.G ARCHITECTURAL DESIGN
Tel: 07817034426. sgarchitecturaldesign@gmail.com.
www.sgarchitecturaldesign.com

37 ROWAN TREE COTTAGE CEMETERY ROAD BELPER DE561EJ

03 - PROPOSED

SG PROJECT NO.	PAPER SIZE	DRAWN BY
501	A2	SG
REVISION	SCALES	1:100
FINAL		

Drawing measurements shall not be obtained by scaling. Verify all dimensions prior to construction. Immediately report any discrepancies on this document to SG ARCHITECTURAL DESIGN.

REV.	DESCRIPTION	DATE	BY	CHK'D

REVISION 1 - CANOPY REDUCED IN WIDTH TO STANDARD SIZE 02-05-23 SG