Scale 1:100

0 1 2 3 4 5 10


35

LIVING ROOM

37

LIVING ROOM

39

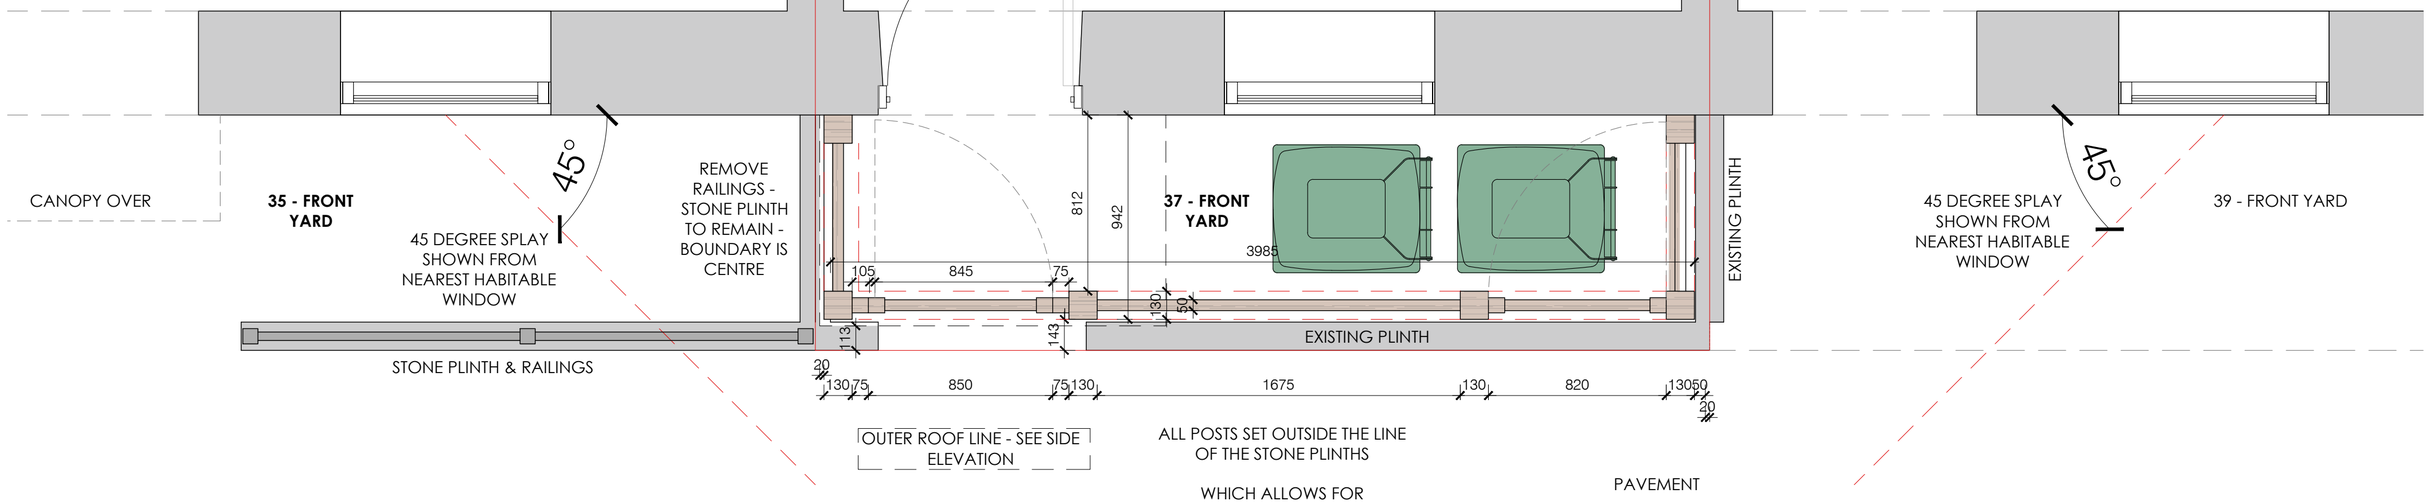

ROAD EDGING

CEMETERY ROAD

CLASS C ROAD

EXISTING STONE PLINTH
(PREVIOUS RAILING HOUSING FOR CAST IRON RAILINGS REMOVED DURING THE WAR)

THIS IS TO REMAIN

CAST IRON NON ORIGINAL RAILINGS SET ON CENTRE LINE OF STONE PLINTH TO BE REMOVED

N

NO SCALE BAR - TO SCALE REVERT TO 1:50 DRAWINGS

S.G ARCHITECTURAL DESIGN
Tel: 07817034426. sgarchitecturaldesign@gmail.com.
www.sgarchitecturaldesign.com

37 ROWAN TREE COTTAGE CEMETERY ROAD BELPER DE561EJ

05 - PROPOSED FLOOR PLANS

SG PROJECT NO. 501 | PAPER SIZE A2 | DRAWN BY SG
REVISION FINAL | SCALES 1:20

Drawing measurements shall not be obtained by scaling. Verify all dimensions prior to construction. Immediately report any discrepancies on this document to SG ARCHITECTURAL DESIGN.

REV.	DESCRIPTION	DATE	BY	CHK'D
	REVISION 1 - CANOPY REDUCED IN WIDTH TO STANDARD SIZE	02-05-23	SG	