
NOTES:
Copyright of this drawing belongs to Architectural Building Design Services (ABDS) and no part may be reproduced or utilised in any way whatsoever without prior written consent of ABDS.
Figured dimensions shall be taken in preference to scaled dimensions and any discrepancies or errors are to be referred to the designer.
Contractor, sub-contractor and suppliers must verify all dimensions on site before commencing work or making any fabrication drawings.
All elements such as structural walls, beams etc are to be checked on site for suitability prior to works undertaken.
All drawings to be read in conjunction with each other and all notes / building regulation specification, energy calculations, structural calculations / design and other professional / consultation documents associated with the project.

434200m 434300m 434400m 434500m

348700m 348700m

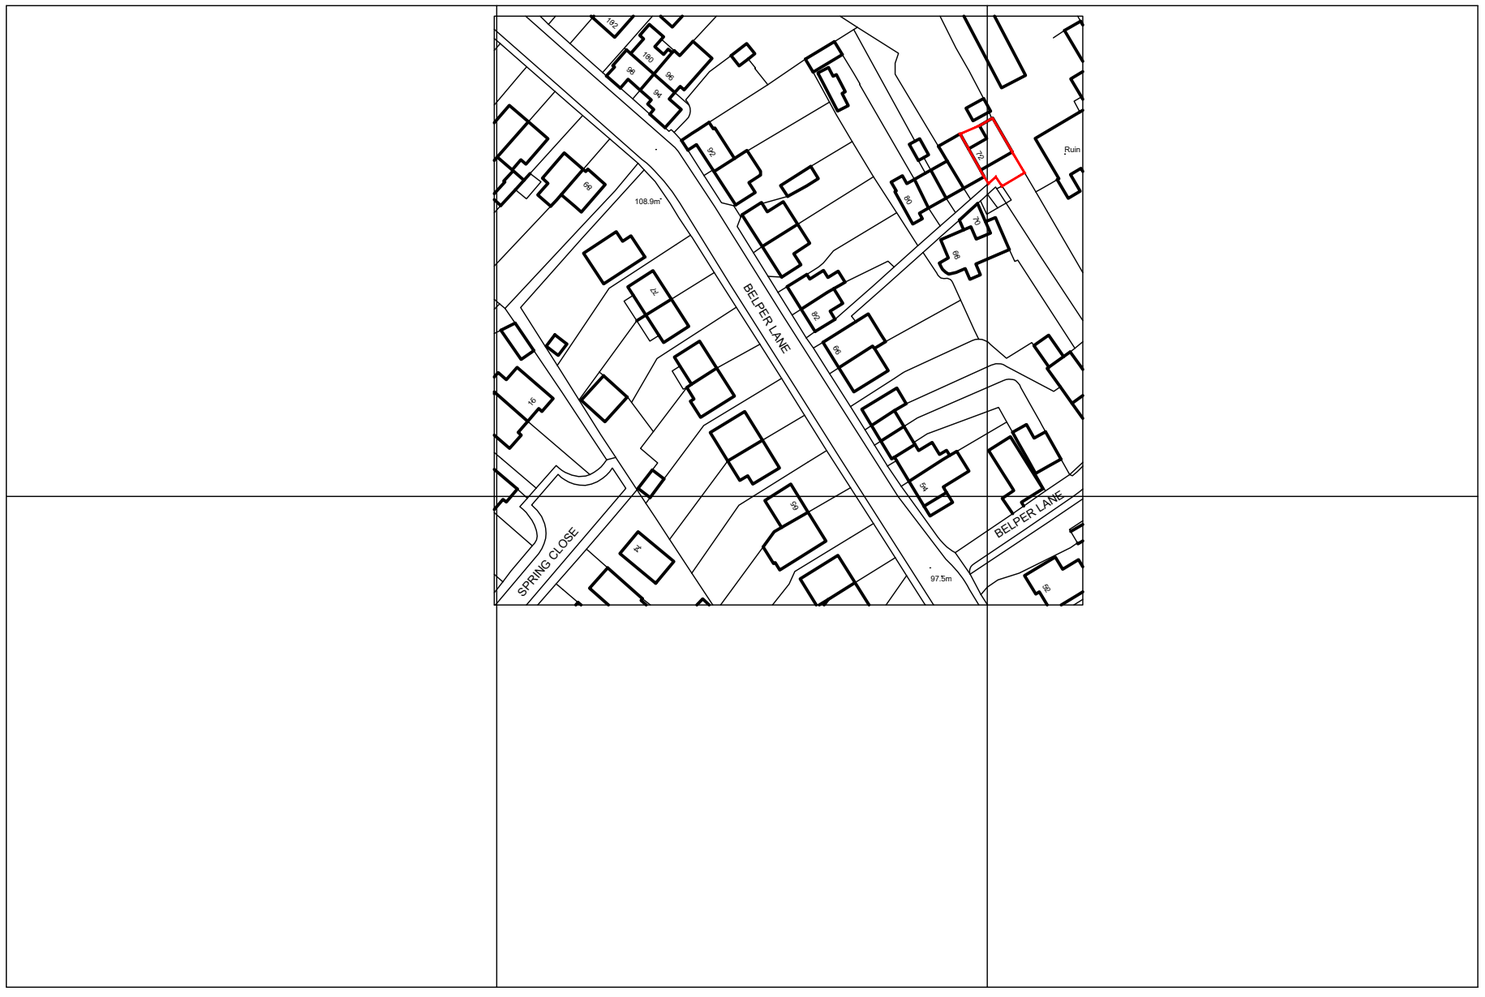

348600m 348600m

348500m 348500m

434200m 434300m 434400m 434500m

Crown Copyright and database rights 2023 OS Licence no. AC0000805567

Ordnance Survey Sheet (Scale – 1:1250)