
SCALE 1:20

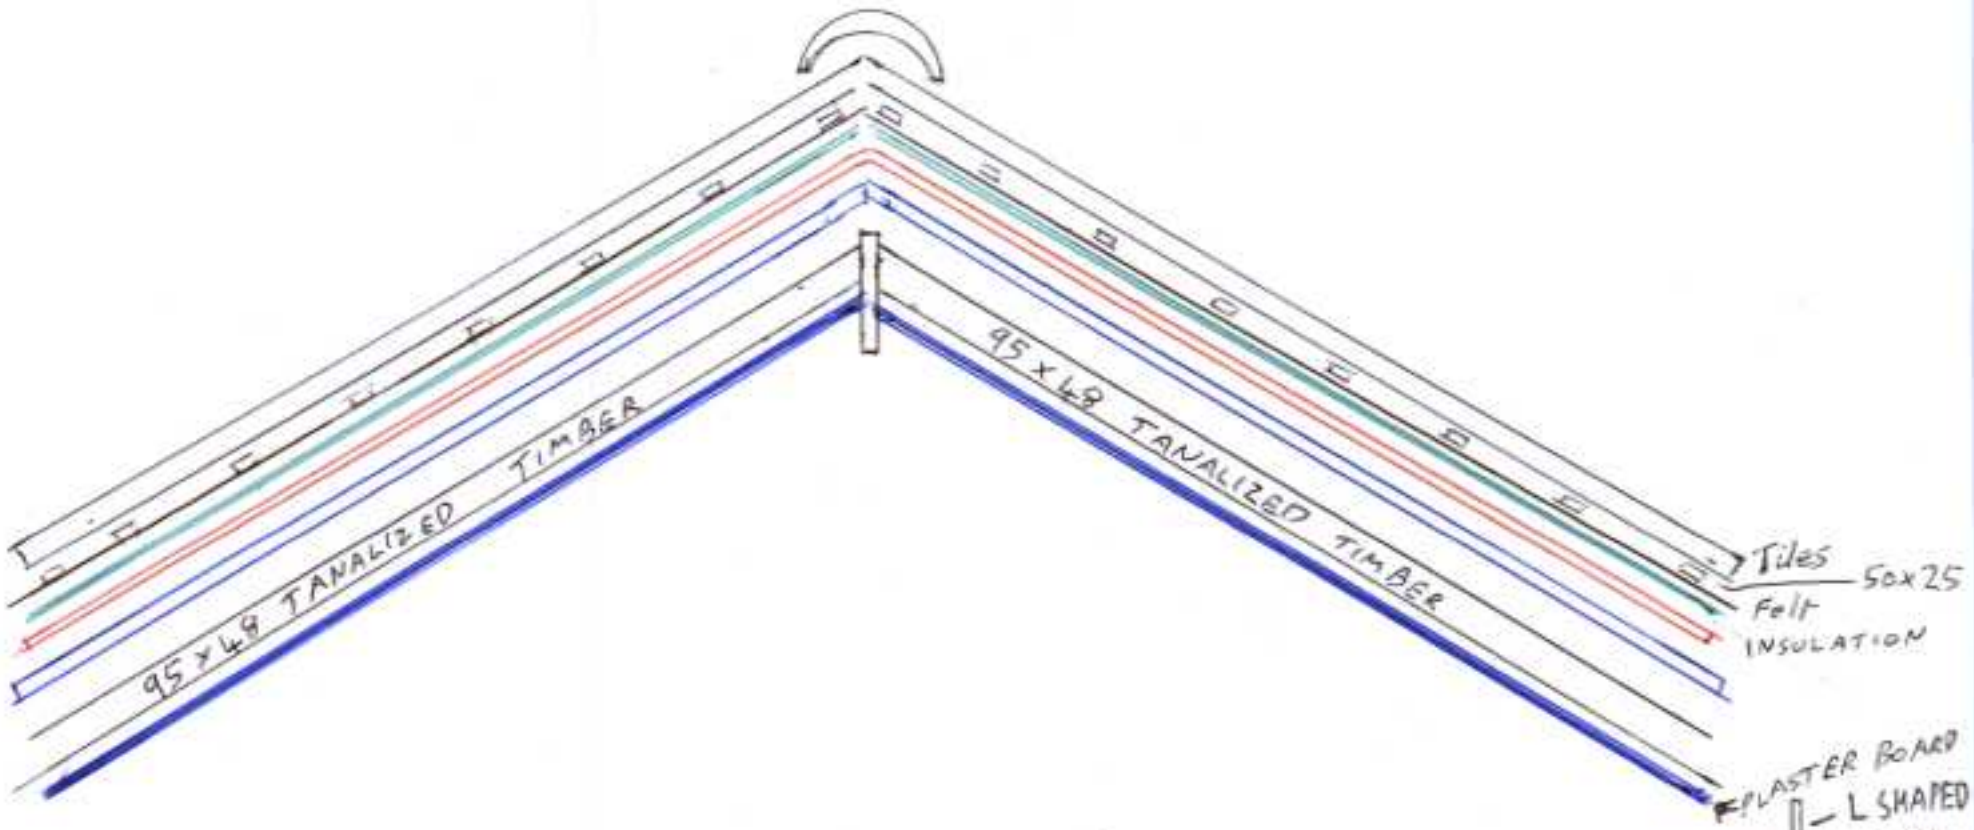

= 18mm OBS OR PLYWOOD

= YBS BREATH R 2 IN 1 MEMBRAE & INSULATION

=

= PLASTER BOARD 12.5mm

= TANALIZED TIMBER

= FELT

= CEMENT FIRE BOARD. RENDARD