
SCALE 1:20

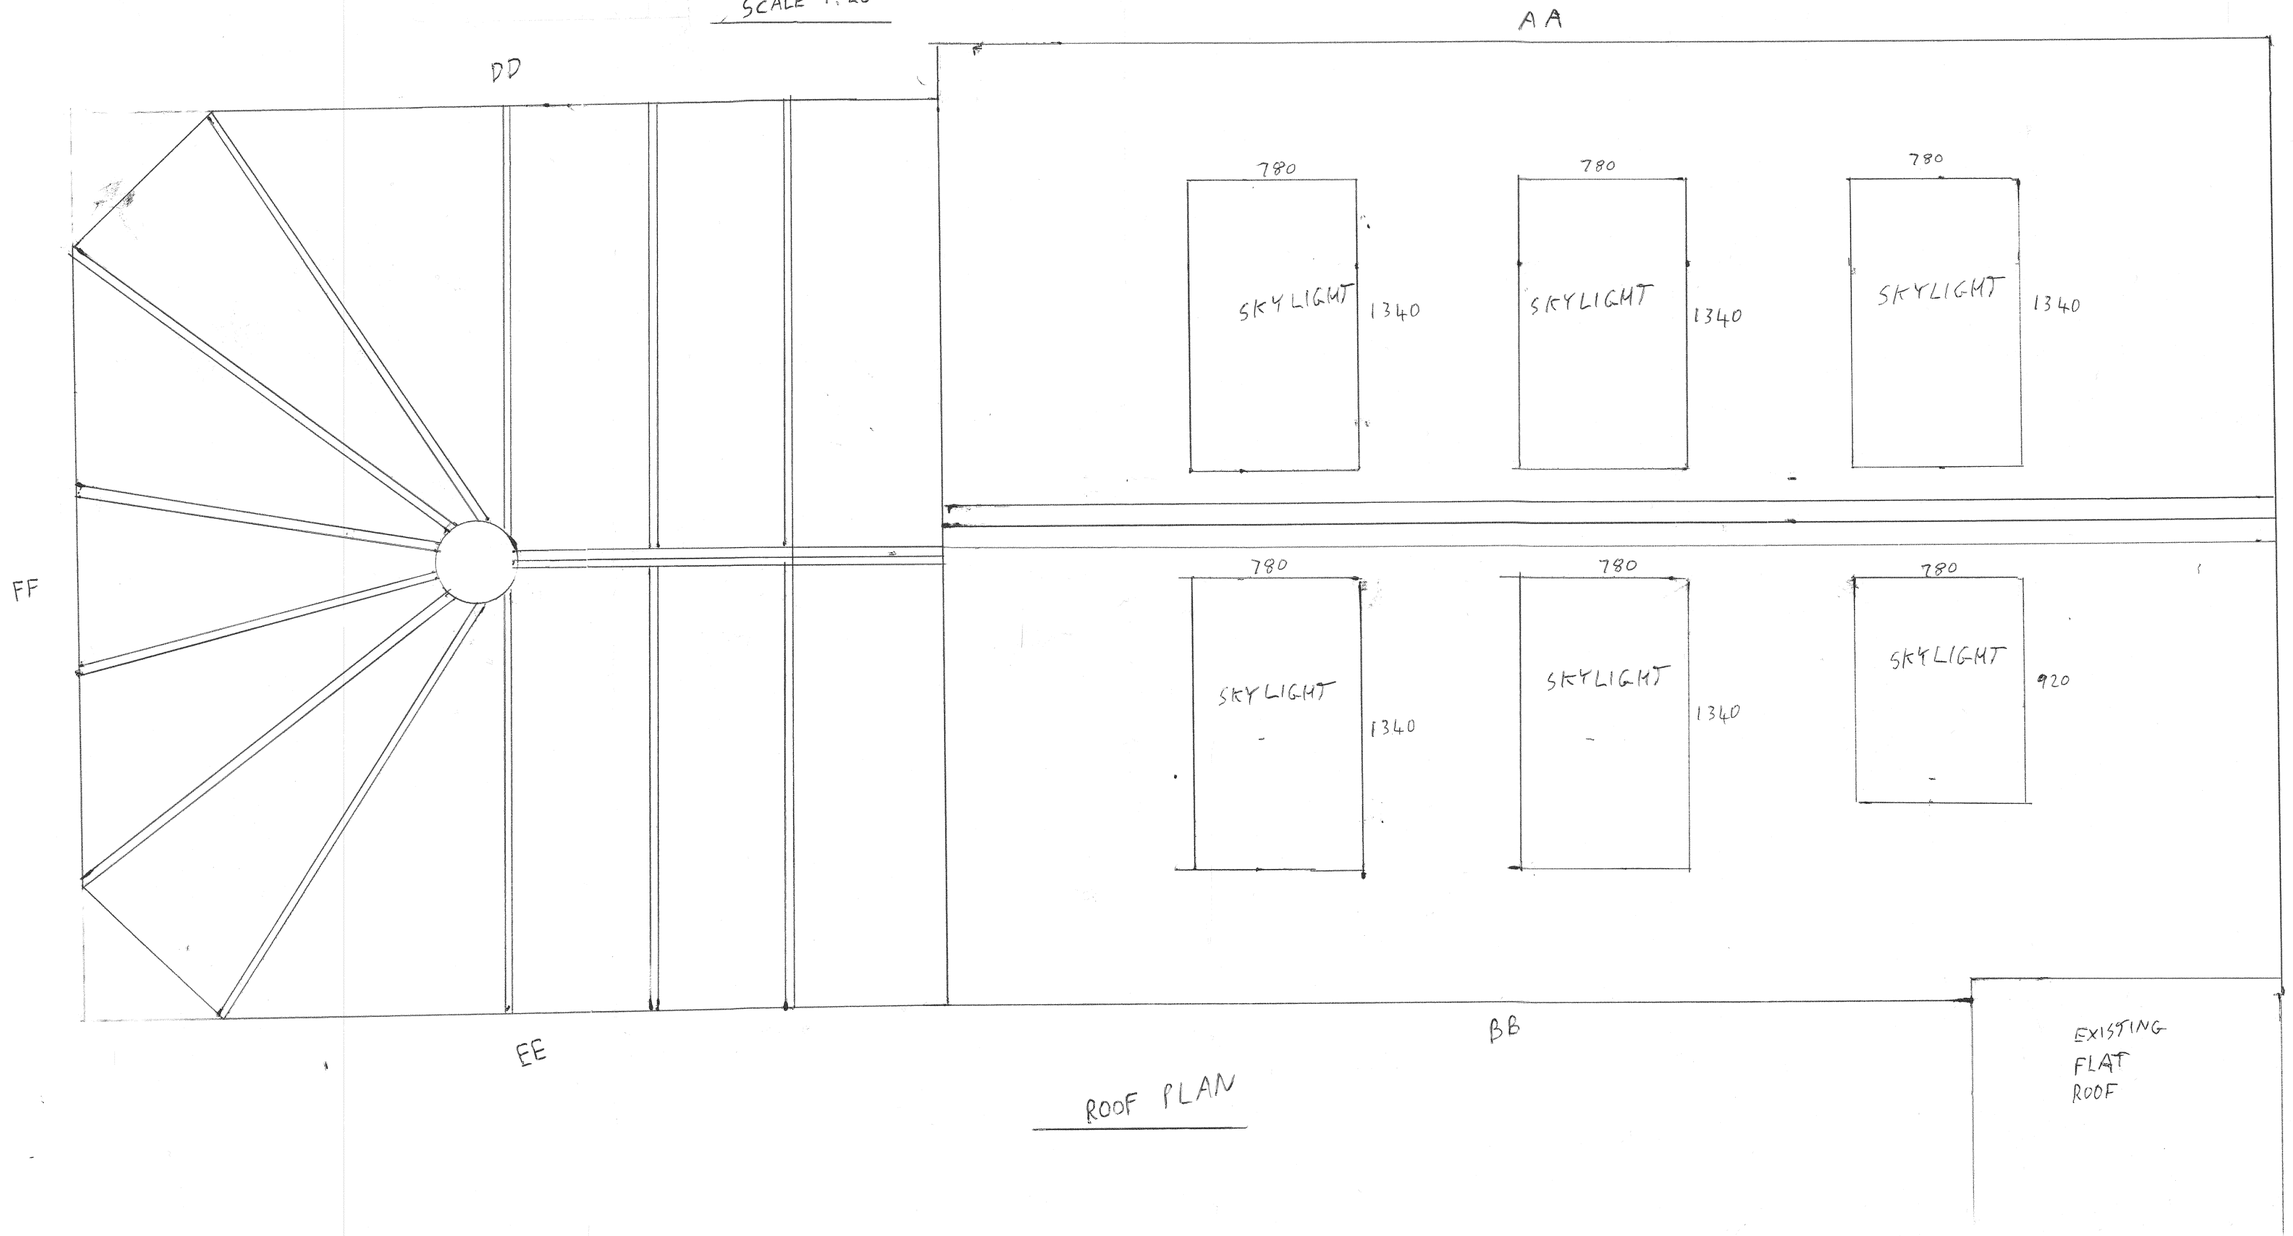

ROOF PLAN