A1


Copyright of this drawing is vested in the Architect and it must not be copied or reproduced without consent.
Figured dimensions only to be taken from this drawing. All contractors must visit the site and be responsible for taking and checking all dimensions relative to their work. Weedon Architects to be advised of any variation between drawings and site conditions. Refer and print in colour as required.
DO NOT SCALE OFF THIS DRAWING.....IF IN DOUBT ASK

0 1 2 3 4 5 7.5 10m

GRAPHIC SCALE 1:100




1 Plot 2 - North Elevation
1 : 100

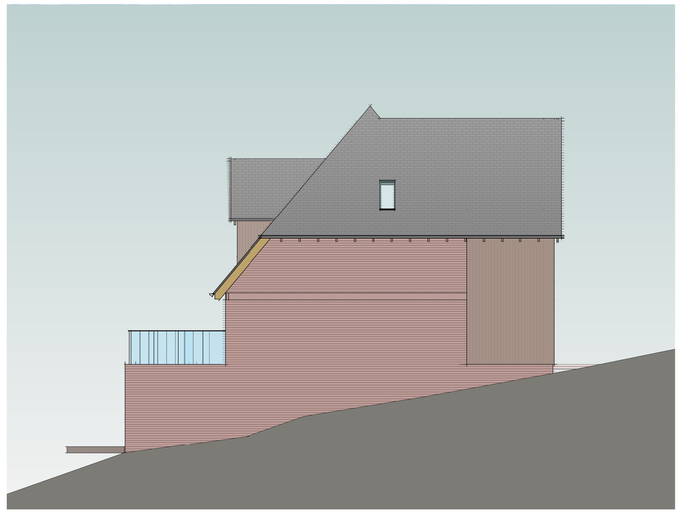

2 Plot 2 - East Elevation
1 : 100



3 Plot 2 - South Elevation
1 : 100

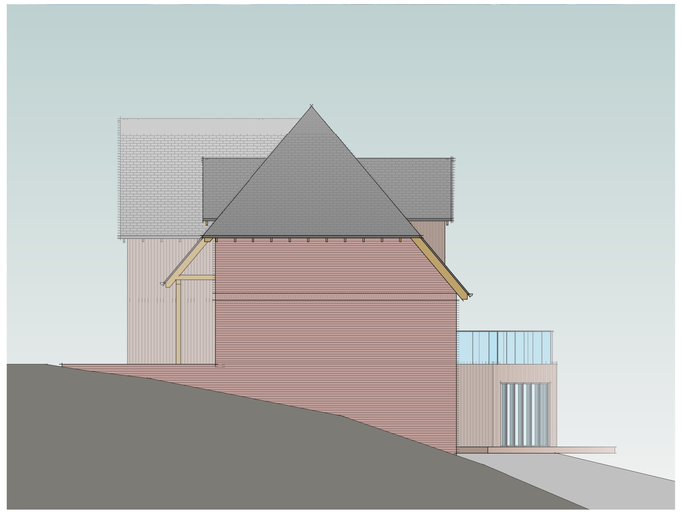

4 Plot 2 - West Elevation
1 : 100

Rev	Drawn	Date	Comment
P02	MD	03.05.23	Graphics updated following planning comments
P01	MD	17.02.23	Issued for planning

WEEDON architects
Harry's Yard
176-178 Newhall St
Birmingham B3 1SJ
T: 0121 454 4171
F: 0121 455 9152
www.weedonarchitects.co.uk

Project Burley Lane Quarndon
Job No. 16182

Drawing Title
PL0T 2
PROPOSED GENERAL
ARRANGEMENT ELEVATIONS

Date JUNE 2022
Drawn PL
Scale 1 : 100@A1
Checked MD
Status PLANNING

Drawing Number 16182- WDN- P2- XX- DR- A- 0621
Revision P02