NOTES

- All dimensions and levels are to be checked on site.
- Any discrepancies are to be reported to the architect before any work commences.
- This drawing shall not be scaled to ascertain any dimensions. Work to figured dims only.
- This drawing shall not be reproduced without express written permission from AEW.
- Title overlay drawings and ownership boundaries are produced using all reasonable endeavours. AEW cannot be responsible for the accuracy or scale discrepancy of base plans supplied to them.
- All works are to be undertaken in accordance with Building Regulations and the latest British Standards.
- All proprietary materials and products are to be used strictly in accordance with the manufacturers recommendations.

CDM 2015


Client notified of duties: **At Design Workshops**

Principal Designer: **CSS**

Unless noted below, all known hazards have been highlighted on the drawing:

- Drawing Based on Open Architecture Drawing, Drawing No. 19121_1117_01 Cad File and OS Pro map.
- Scale for planning purposes only.
- Extent of McDonald's Demise Indicated:
- Application Boundary Indicated:

Notes:
All drawings to be read in conjunction with all other drawings as noted on issue sheet.

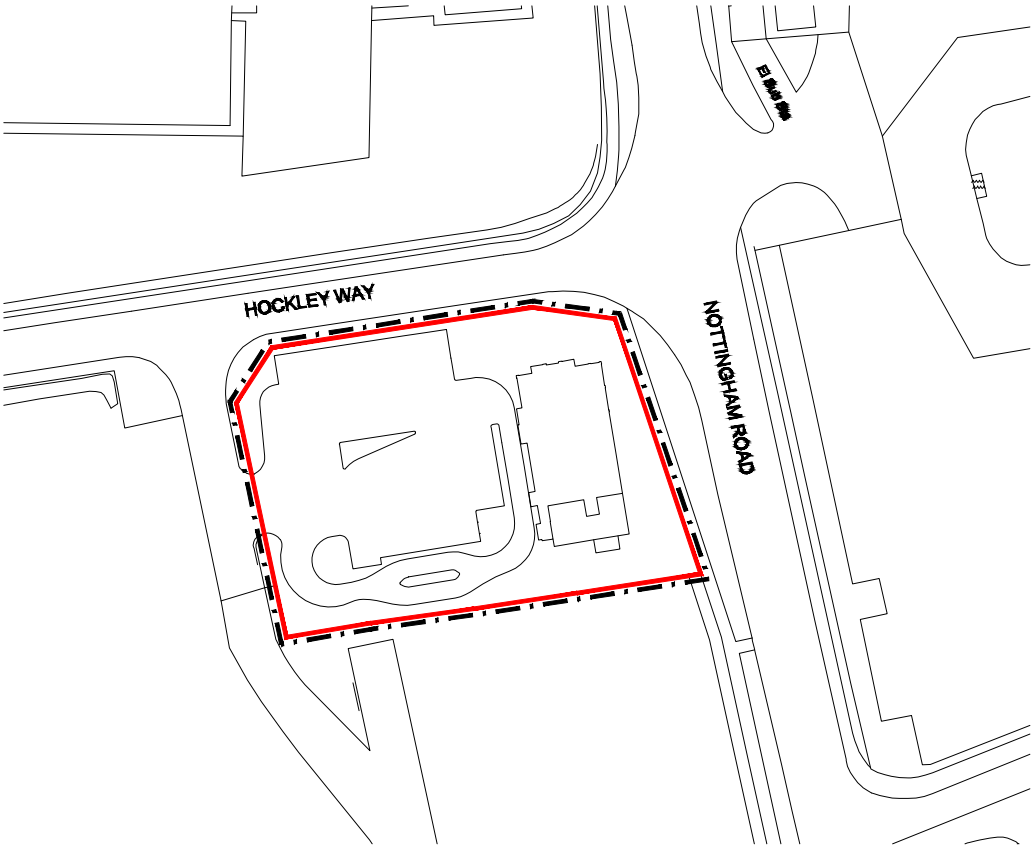

0 10 20 30 40 50m

Scale 1:1250

LOCATION PLAN

REV	Date	Drawn by: -	Checked by: -
-	26/04/23	AB	DP
INITIAL ISSUE			

Status: **S2** — Purpose of Issue: **For Approval**

drawing stage: **PLANNING**

client: **McDonald's Restaurants Ltd**

project: **ALFRETON**
NOTTINGHAM ROAD
DERBY DE55 7FA

store: **1117**

drawing title: **LOCATION PLAN**

PLANNING

date **26/04/2023** drawn **AB**

scale@A4 **1:1250** checked **DP**

Rev -

Job No **13189_AEW_1117_0001**

aew architects
0161 214 4370
www.aewarchitects.com

Aew