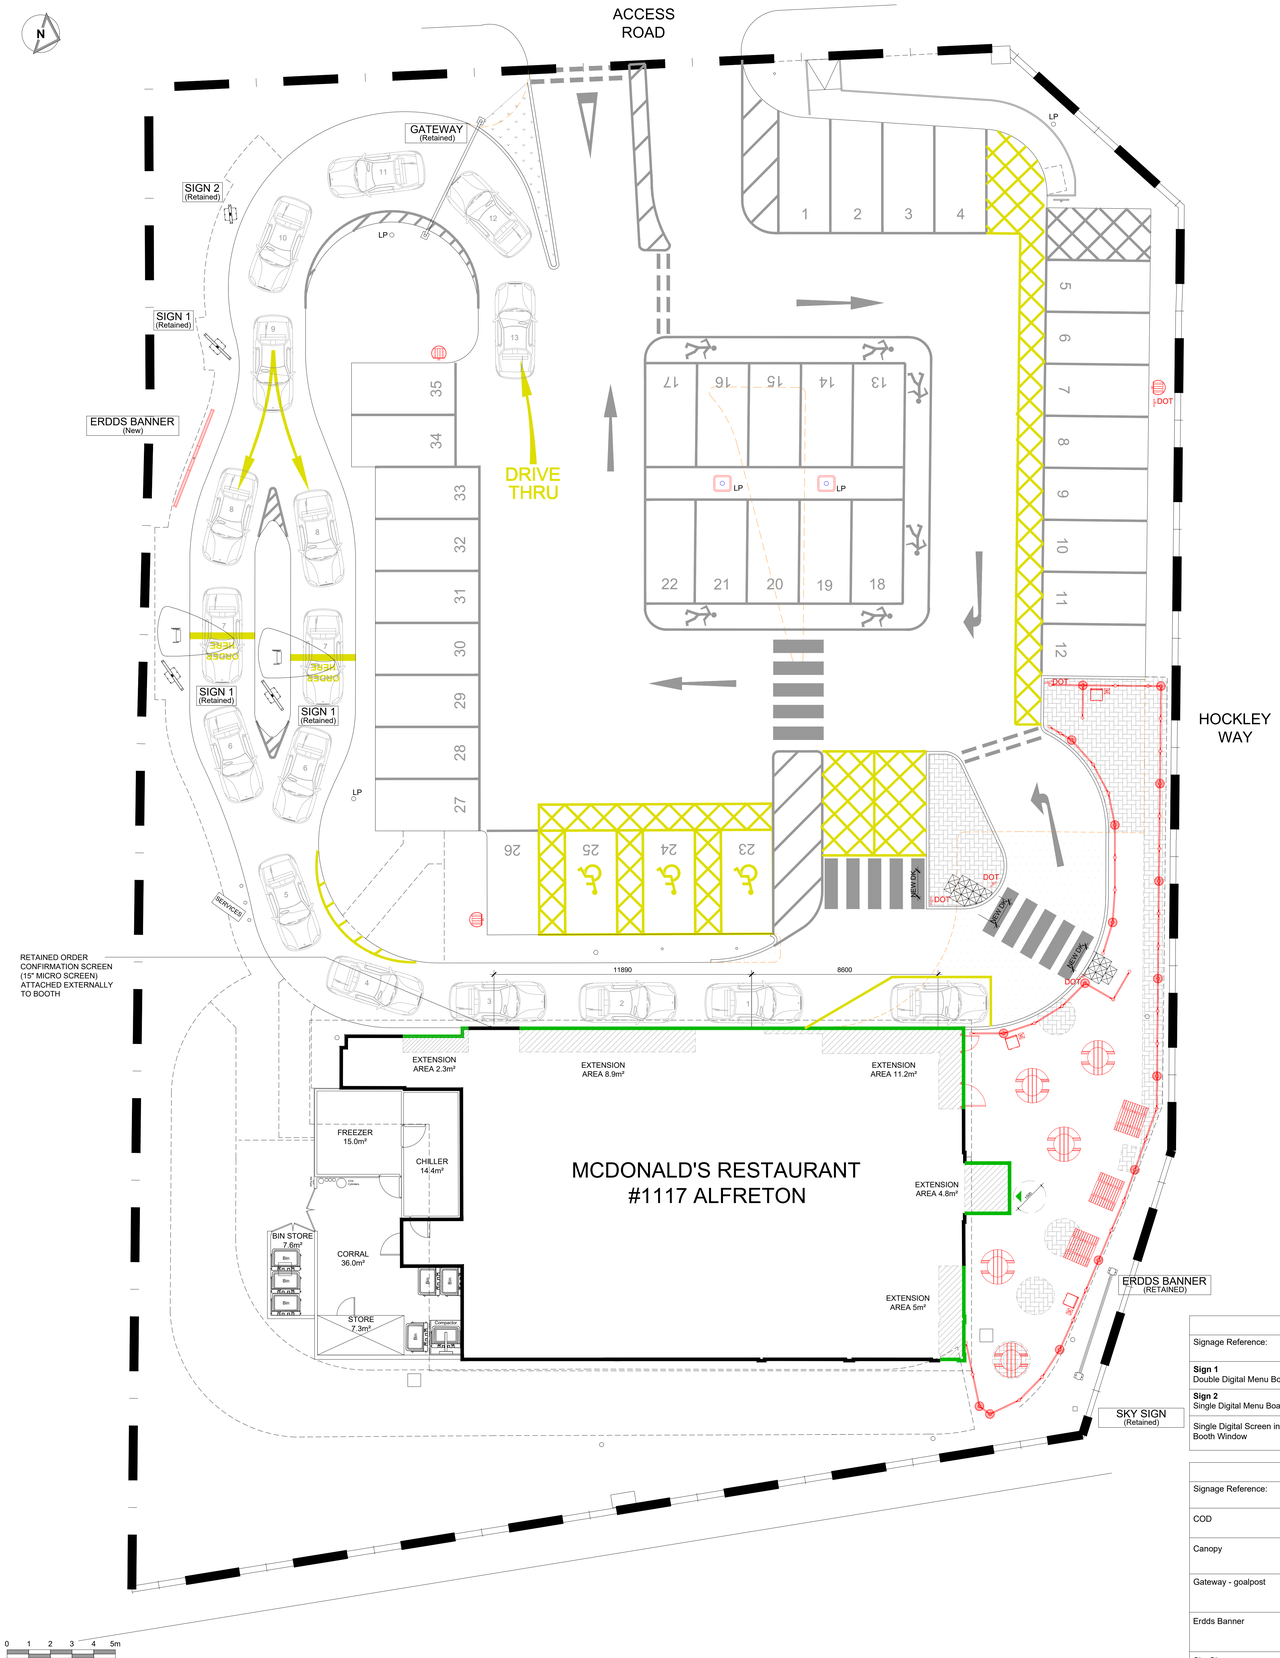


PROPOSED SITE ADVERTS PLAN 1:100

NOTES

- All dimensions and levels are to be checked on site.
- Any discrepancies are to be reported to the architect before any work commences.
- This drawing shall not be scaled to ascertain any dimensions. Work to figured dims only.
- This drawing shall not be reproduced without express written permission from AEW.
- Title overlay drawings and ownership boundaries are produced using all reasonable endeavours. AEW cannot be responsible for the accuracy or scale discrepancy of base plans supplied to them.
- All works are to be undertaken in accordance with Building Regulations and the latest British Standards.
- All proprietary materials and products are to be used strictly in accordance with the manufacturers recommendations.

CDM 2015

Client notified of duties: **At Design Workshops**

Principal Designer: **CSS**

Unless noted below, all known hazards have been highlighted on the drawing:

- Drawing Based on Forrest Contracts As-built Drawing, Drawing No. 16025_1117_04.revG dated 13/12/2016 and OS Pro map.
- Scale for planning purposes only.
- Extent of McDonald's Demise Indicated:

Notes:
All drawings to be read in conjunction with all other drawings as noted on issue sheet.

Adverts Schedule

Signage Reference:	QTY		Size mm (WxDxH)	Materials	Colour	Height above ground (mm)	Extent of Projection (mm)	Height of Text (mm)	Illumination
Sign 1 Double Digital Menu Board	3	Retained	1648 x 108 x 1426	Steel framework clad in PPC aluminium panels finished in Grey RAL 7022	Grey	2167	N/A	N/A	2No. 55" Monitor Illuminated Only
Sign 2 Single Digital Menu Board	1	Retained	853 x 108 x 1426	Steel framework clad in PPC aluminium panels finished in Grey RAL 7022	Grey	2167	N/A	N/A	1No. 55" Monitor Illuminated Only
Single Digital Screen in Cash Booth Window	1	Retained	15" Digital Screen Mounted Externally 327 x 90 x 254	PPC Aluminium panels housing digital media. Sign to be single sided and non-rotating	Grey	1030	90	N/A	Max. 1600cd/m²)

Planning & Signage Schedule

Signage Reference:	QTY		Size mm (WxDxH)	Materials	Colour	Height above ground (mm)	Extent of Projection (mm)	Height of Text (mm)	Illumination
COD	2	Retained	530 x 200 x 1570	PPC Alu customer order display unit including speaker point, microphone, camera and illuminated letters	Khaki Green RAL 6015 PPC Alu & Acrylic	1570	3500	N/A	Illuminated text only
Canopy	2	Retained	2390 x 3500 x 3000	Khaki Green RAL 6015 Alu and acrylic canopy	Khaki Green RAL 6015 PPC Alu & Acrylic	3000	3500	N/A	N/A
Gateway - goalpost	1	Retained	4250 x 200 x 3200	Height Restrictor Goal Post, 100mm Dia hollow steel tube, all finished black with maximum height panel, suspended bar chains and CHS bar	Black	3200	2600 to underside of height restrictor	N/A	N/A
Erdds Banner	2	1No. New 1No. Retained	4820 x 150 x2060	Post Mounted Banner Unit. Timber effect aluminium side panels with perforated metal "McDonald's" text sign.	PPC Alu	2060	N/A	800	N/A
Sky Sign	1	Retained	3050 x 200 x 3084 on 6m post	PPC Aluminium Totem Sign in RAL6015 and Timber Effect, with moulded Yellow acrylic internally illuminated 2Golden Arch" to both sides. 'Open 24 Hours' and Drive Thru' Appendage are internally illuminated	Khaki, Timber, Yellow & White	6000	N/A	860	(STATIC - Max. 600cd/m²)

PLANNING

REV	Date	Drawn by: -	Checked by: -
-	26/04/23	AB	DP
INITIAL ISSUE			

Status: **S2** Purpose of Issue: **For Approval**

drawing stage: **PLANNING**

client: **McDonald's Restaurants Ltd**

project: **ALFRETON NOTTINGHAM ROAD DERBY DE55 7FA** store: **1117**

drawing title: **PROPOSED SITE ADVERTS PLAN**

date: **26/04/2023** drawn: **AB**
scale@A0: **1:100** scale@A2: **1:200** checked: **DP**

Rev **-**
Job No. **13189_AEW_1117_0008**

aew architects
0161 214 1570
www.aewarchitects.com