


Existing Site Location Plan

1 : 1250

10 0 10 20 30 40 50

SCALE 1:1250 m

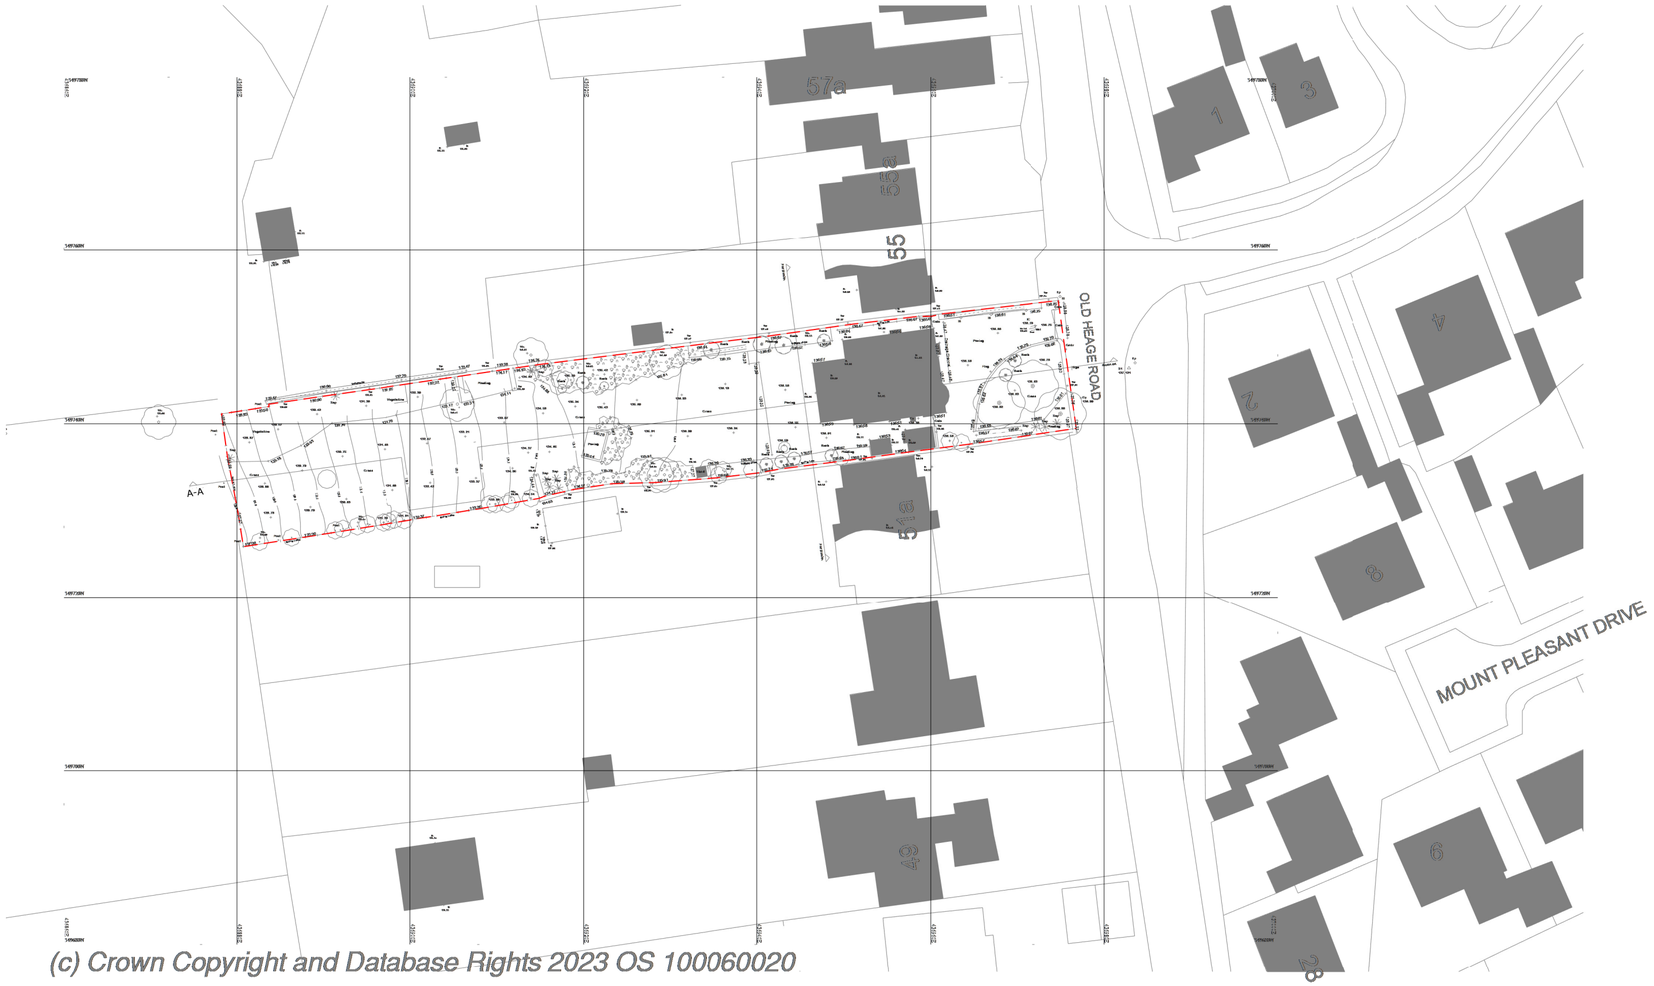


Existing Block Plan

1 : 500

5 0 5 10 15 20 25

SCALE 1:500 m

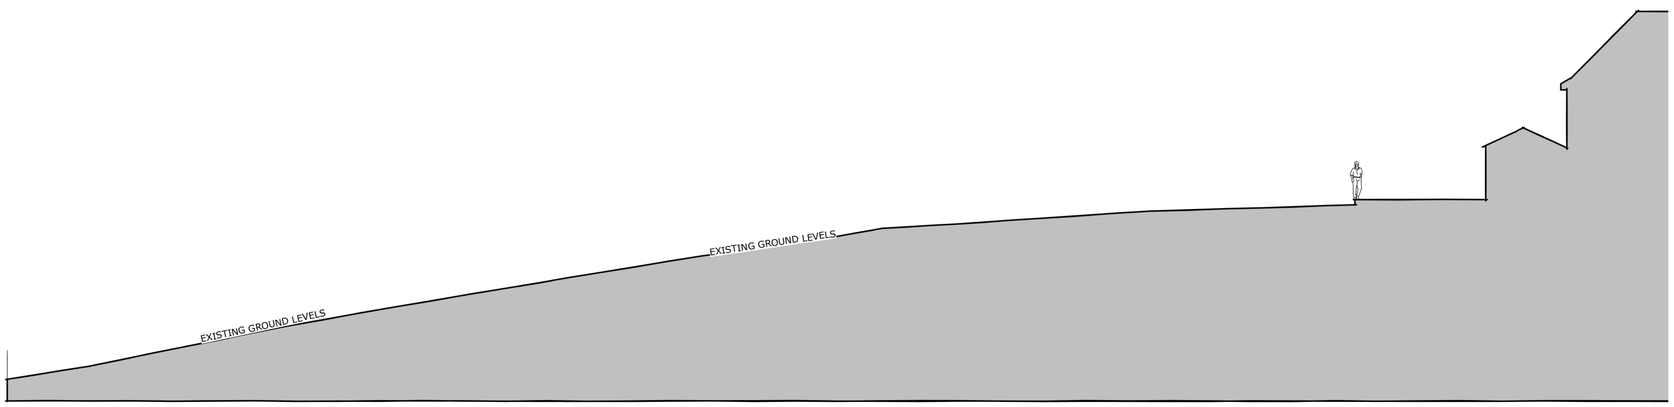

Datum: 125.00m.
Section A-A.

Existing Site Section A-A

1 : 200

2 0 2 4 6 8 10

SCALE 1:200 m

Revision | Date | Description | By

S.G ARCHITECTURAL DESIGN
Tel: 07817034426. sgarchitecturaldesign@gmail.com.
www.sgarchitecturaldesign.com

GREEN ACRES, 53 OLD ROAD, HEAGE, DE56 2BN

EXISTING SITE LOCATION, BLOCK PLAN AND SITE SECTION

SG PROJECT NO.	PAPER SIZE	Drawn by
001	A2	SG
REVISION	SCALES	
PLANNING	As indicated	

Drawing measurements shall not be obtained by scaling. Verify all dimensions prior to construction. Immediately report any discrepancies on this document to SG ARCHITECTURAL DESIGN.