
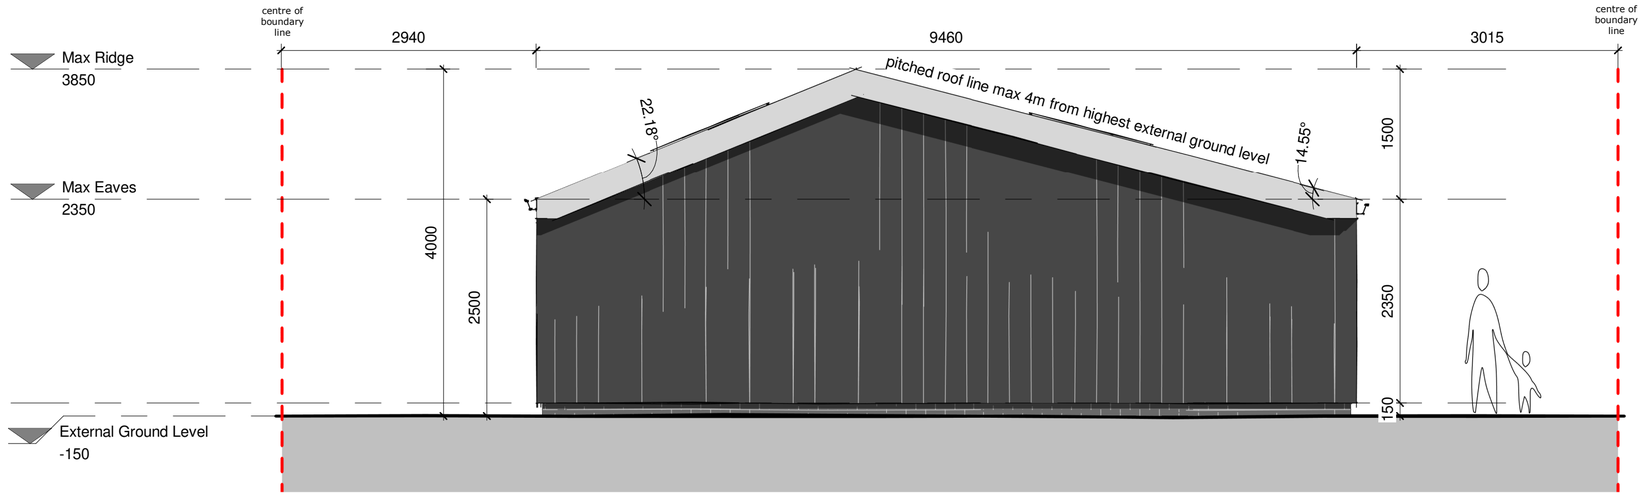


Proposed Front Elevation
1 : 50

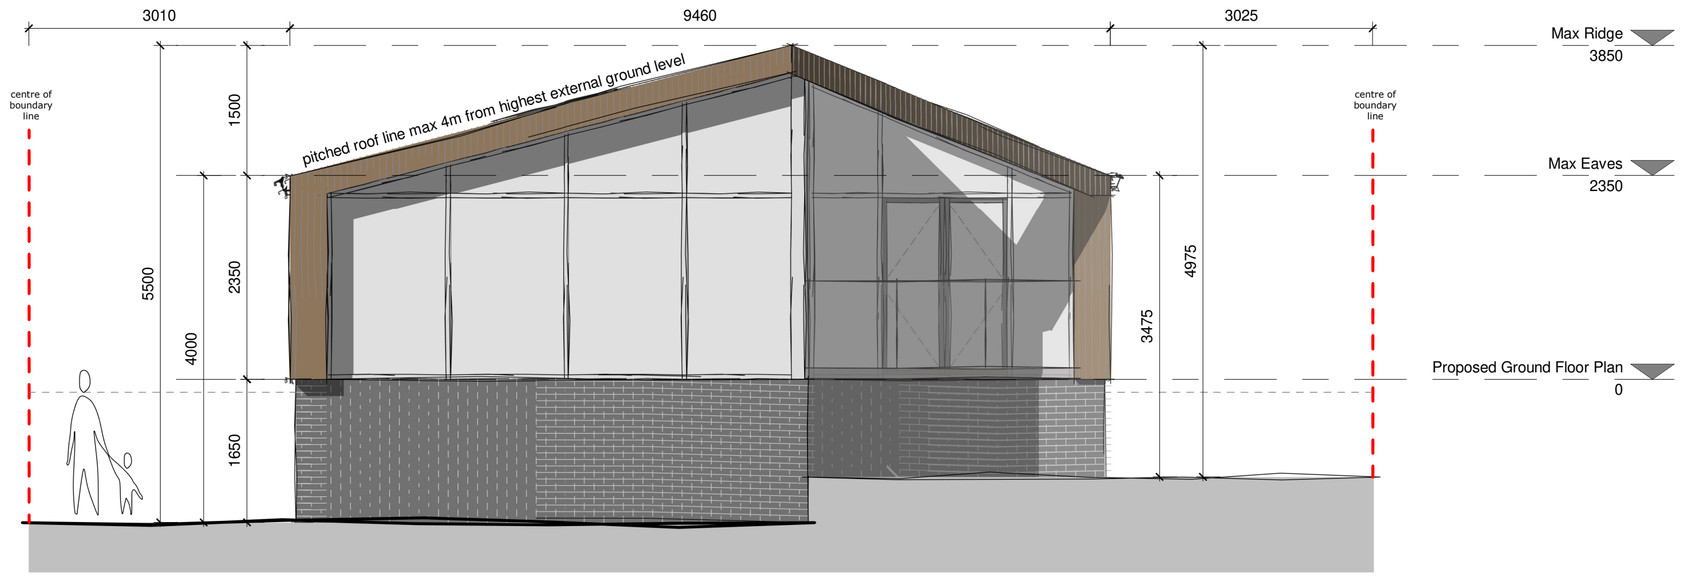

Proposed Rear Elevation
1 : 50

Ensure the 4m ROOF & 2.5m EAVES height from the highest external ground level are adhered to:

" The height of the building, enclosure or container should be measured from the highest ground level immediately adjacent to the building"

- Foundation levels will have to be stepped to ensure 1m depth is adhered too

0.5 0 0.5 1 1.5 2 2.5
SCALE 1:50 m

Revision	Date	Description	By

S.G ARCHITECTURAL DESIGN
Tel: 07817034426. sgarchitecturaldesign@gmail.com.
www.sgarchitecturaldesign.com

GREEN ACRES, 53 OLD ROAD, HEAGE, DE56 2BN

PROPOSED ELEVATIONS 1-50 PAGE 1 OF 2

SG PROJECT NO	PAPER SIZE	DRAWN BY
005	A2	SGA
REVISION	SCALES	
PLANNING	1 : 50	

Drawing measurements shall not be obtained by scaling. Verify all dimensions prior to construction. Immediately report any discrepancies on this document to SG ARCHITECTURAL DESIGN.