


(c) Crown Copyright and Database Rights 2023 OS 100060020

Proposed Site Location Plan
1 : 1250

10 0 10 20 30 40 50
SCALE 1:1250 m

NO CONSTRUCTION IS WITHIN 2M OF BOUNDARY AND FULLY COMPLIES WITH GDPO PLANNING LAW - CERTIFICATE OF LAWFUL DEVELOPMENT APPLIED FOR ONLY


MULTIPLE CASE OF SCENARIOS SUCH AS THIS IS PLANNING CASES GRANTED INCLUDING APPEALS - THE KEY ITEMS IS THE HIGHEST GROUND LEVEL IS APPLIED

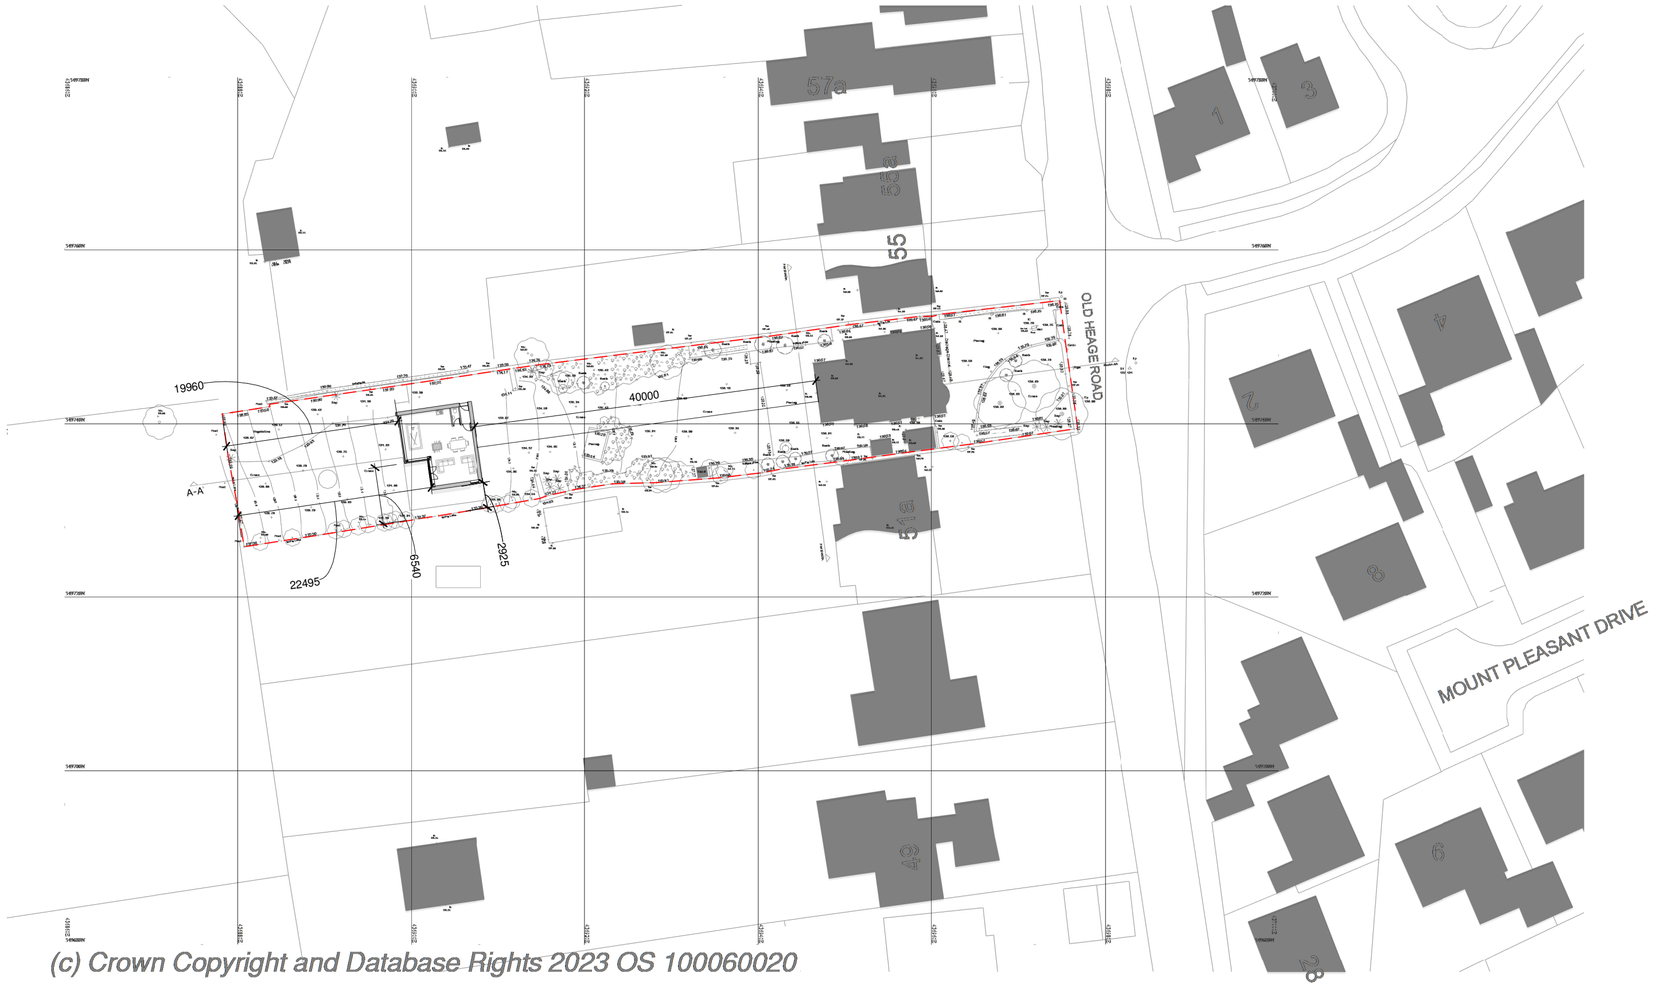

(c) Crown Copyright and Database Rights 2023 OS 100060020

Proposed Block Plan
1 : 500

5 0 5 10 15 20 25
SCALE 1:500 m

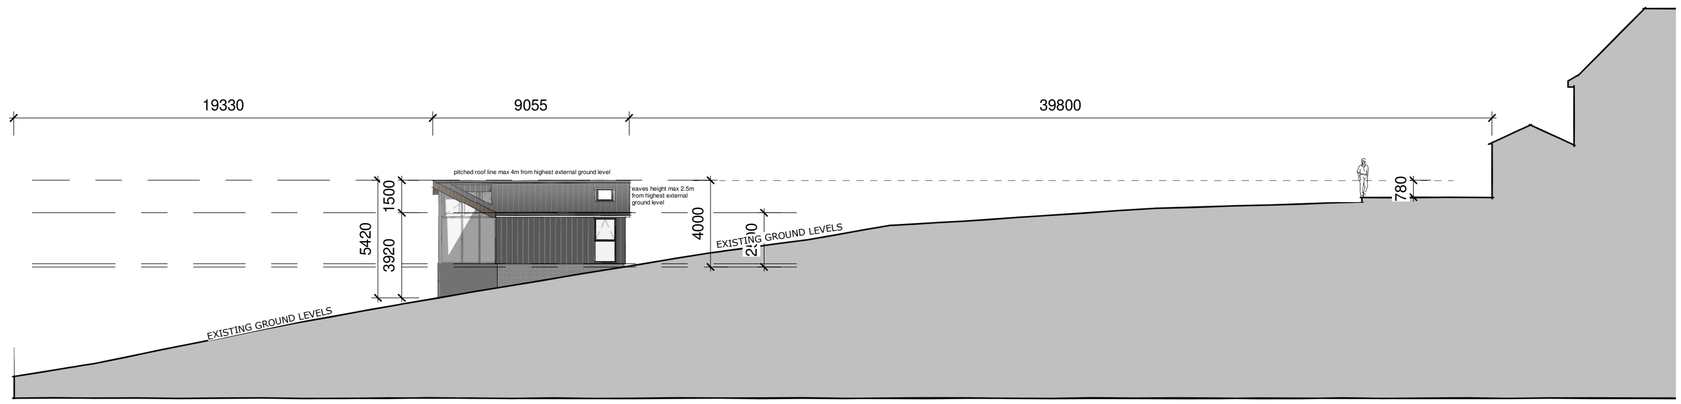

Datum: 125.00m.
Section A-A.

Proposed Site Section - AA
1 : 200

2 0 2 4 6 8 10
SCALE 1:200 m

Ensure the 4m ROOF & 2.5m EAVES height from the highest external ground level are adhered to:

" The height of the building, enclosure or container should be measured from the highest ground level immediately adjacent to the building"

- Foundation levels will have to be stepped to ensure 1m depth is adhered too

S.G ARCHITECTURAL DESIGN
Tel: 07817034426. sgarchitecturaldesign@gmail.com.
www.sgarchitecturaldesign.com

GREEN ACRES, 53 OLD ROAD, HEAGE, DE56 2BN

PROPOSED SITE LOCATION, BLOCK PLAN AND SITE SECTION

SG PROJECT NO	PAPER SIZE	DRAWN BY
002	A2	SGA
REVISION	SCALES	
PLANNING	As indicated	

Drawing measurements shall not be obtained by scaling. Verify all dimensions prior to construction. Immediately report any discrepancies on this document to SG ARCHITECTURAL DESIGN.

Revision | Date | Description	By