



Rear Elevation (North)
Scale: 1:100




Side Elevation (West)
Scale: 1:100

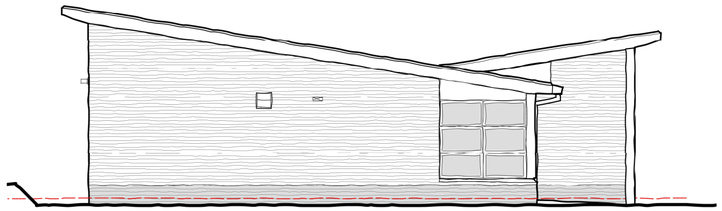

Front Elevation (South)
Scale: 1:100

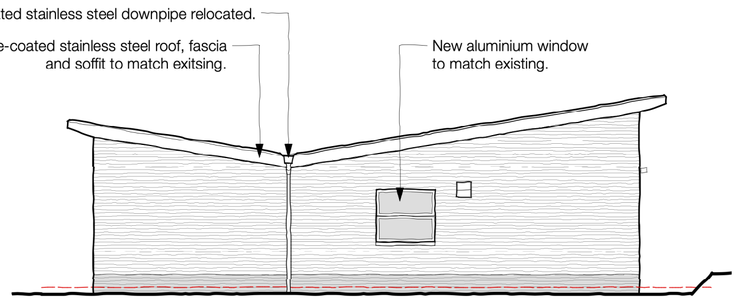

Side Elevation (East)
Scale: 1:100

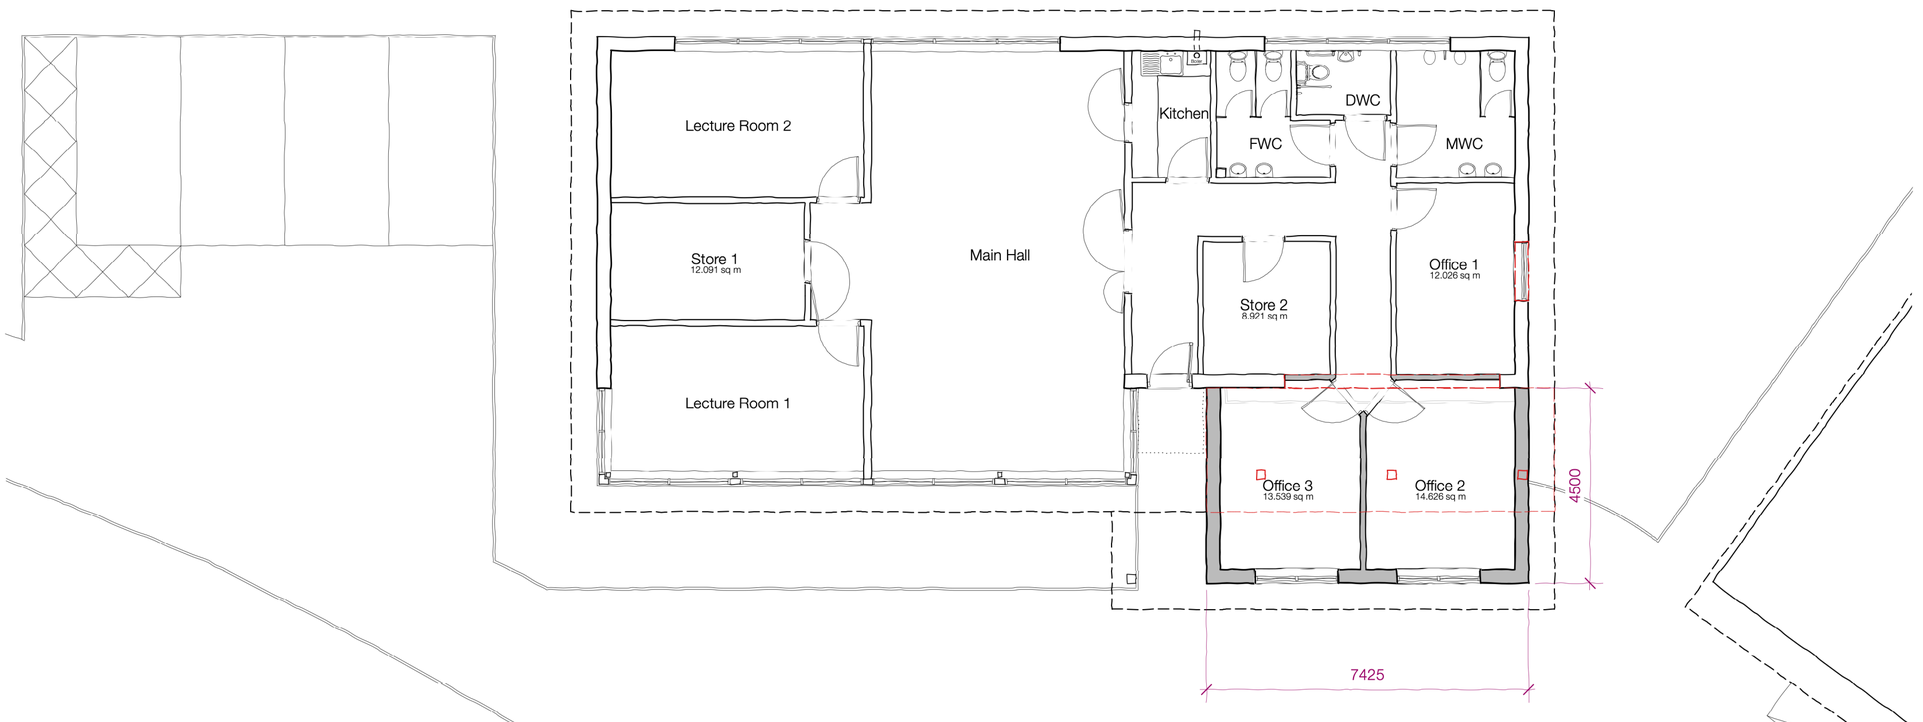

Proposed Floor Plan
Scale: 1:100

0 2 4 6 8 10 M

N

REV.	DATE	DESCRIPTION	BY

Allan Joyce Architects Ltd
Architects, Landscape & Interior Design
16-20 Bath Street, Nottingham NG1 1DF
T 0115 8418418 **E** design@ajaltd.co.uk

CLIENT
East Midlands Reserve Forces and Cadets Association

PROJECT
Extension to ACF Ripley

DRAWING
Proposed Plans and Elevations

PROJECT NUMBER	SCALE @ A2	DATE	BY
4070	1:100	May '23	RT

DRAWING NUMBER	REVISION	STATUS
03		Planning

This drawing is copyright and remains the property of Allan Joyce Architects Ltd.
Generally do not scale drawings. All dimensions to be confirmed on site.

Print Size Check
0 10 mm