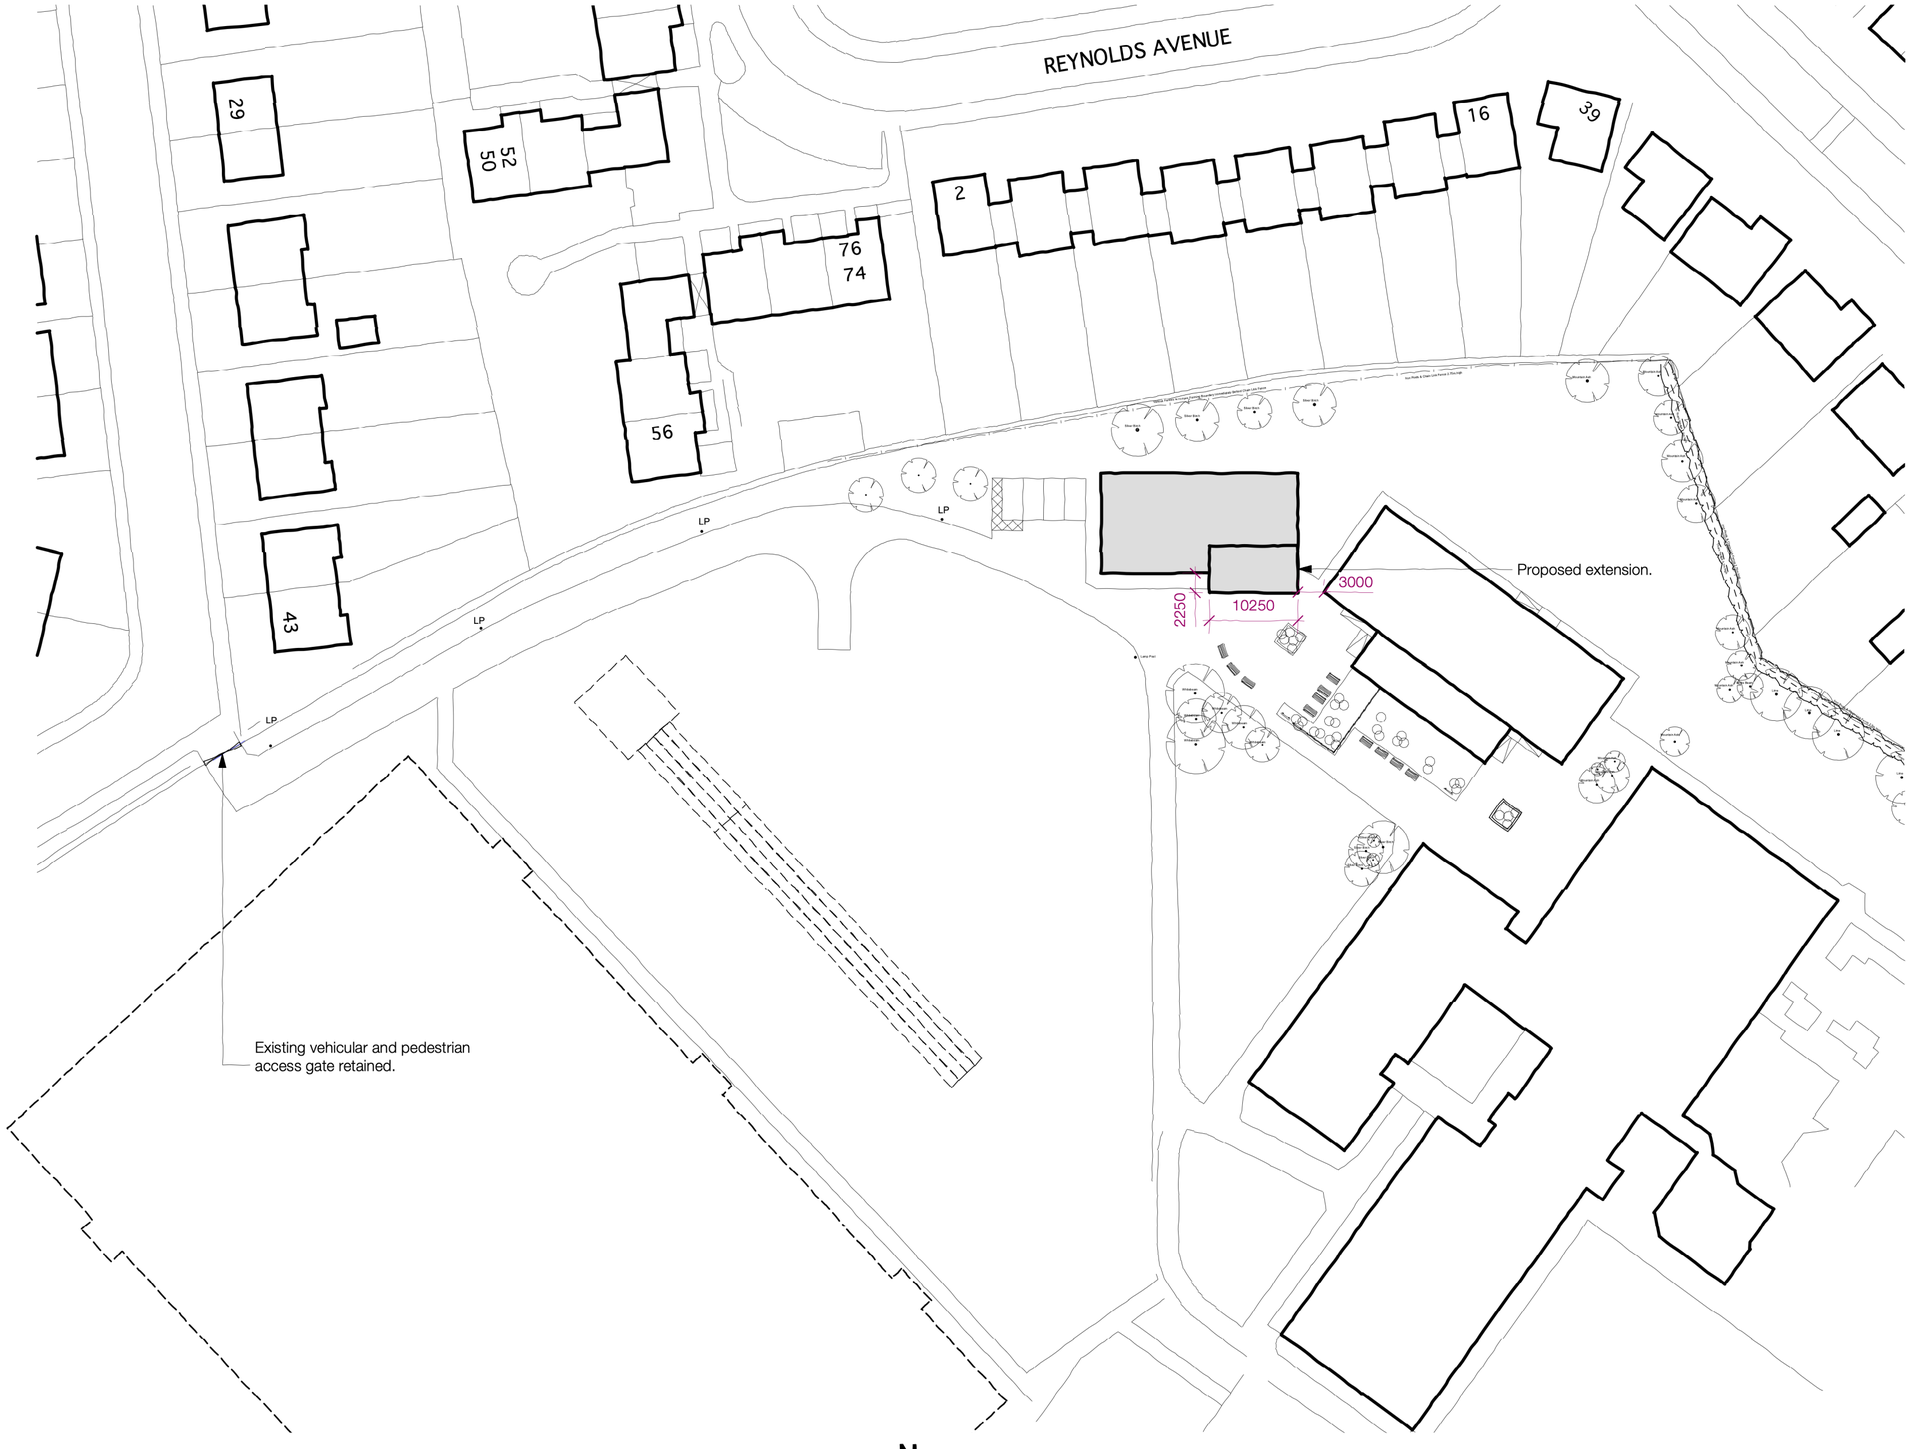


Proposed Block Plan
Scale: 1:500

0 10 20 30 40 50 M

REV.	DATE	DESCRIPTION	BY

AJA
Allan Joyce Architects Ltd
Architects, Landscape & Interior Design
16-20 Bath Street, Nottingham NG1 1DF
T 0115 8418418 **E** design@ajaltd.co.uk

CLIENT
East Midlands Reserve Forces and Cadets Association

PROJECT
Extension to ACF Ripley

DRAWING
Proposed Block Plan

PROJECT NUMBER	SCALE @ A2	DATE	BY
4070	1:500	May '23	RT

DRAWING NUMBER	REVISION	STATUS
04		Planning

This drawing is copyright and remains the property of Allan Joyce Architects Ltd.
Generally do not scale drawings. All dimensions to be confirmed on site.

Print Size Check
0 10 mm