
front facade to be stone (Marshalls Cromwell weathered pitched face.)

Solar Panels on the S/SE roof slope

All other facades to be brick. (Crest Flemish Antique)

window & part glazed personel door from garden.

Roof tiles to be Marley Hawkins Staffordshire blue plain clay tiles.

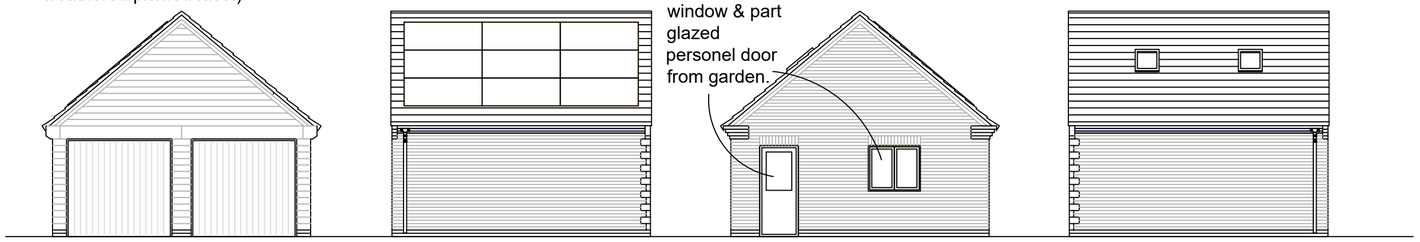


Front Elevation
1:100 (A2)

Side Elevation
(towards Forge Cottage)

Rear Elevation
(towards house)


Side Elevation
(towards road)


Location Plan
1:1250 (A2)

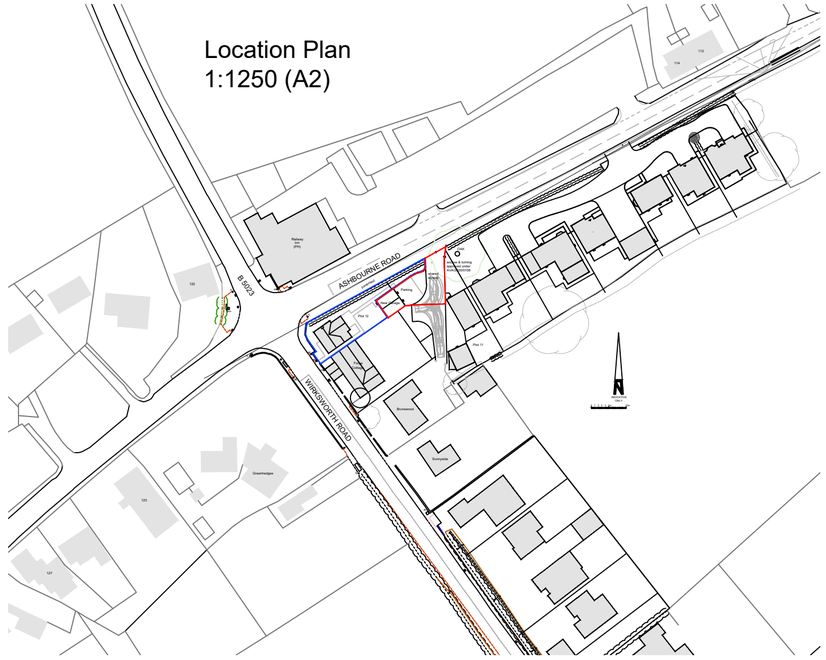


Site Plan
1:200 (A2)

0 1 2 3 4 5m 10m

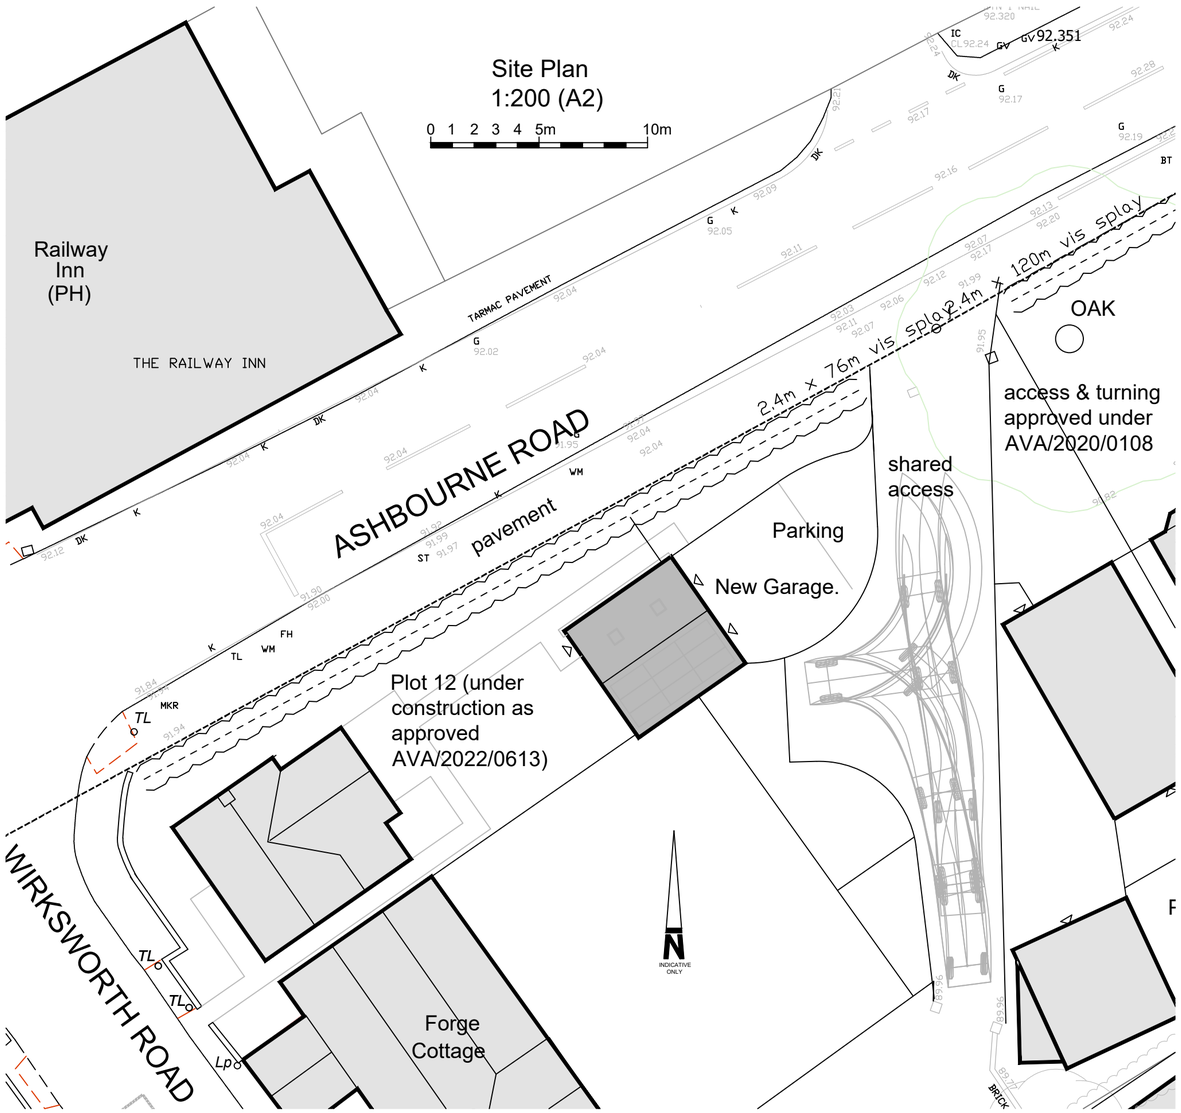


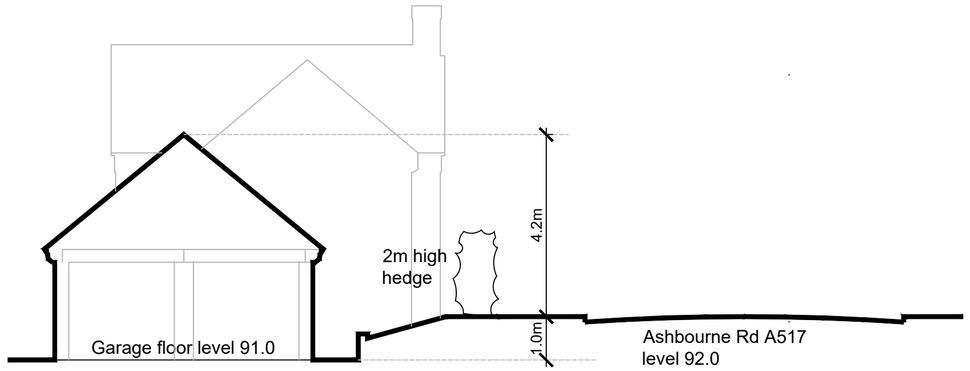

Section.
1:100 (A2)

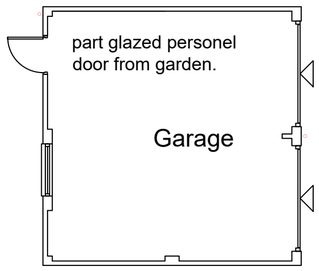

Floor Plan
1:100 (A2)

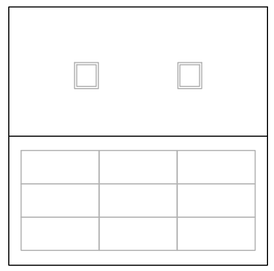

Roof Plan

Rev	Date	Amendments
A	03.05.23	Section added through garage and Road.

darleyfieldpropertieslimited
Architectural Planning & Design
8 Long Lea Drive, Aldercar, Derbyshire, NG16 4HS
T:07796 443435 E:darleyfieldproperties@gmail.com

Site
Land at junction of Ashbourne Road & Wirksworth Road. Cowers Lane.

Drawing
Proposed New Double Garage

Date	Scale
March 2023	various
DWG 5620/PL/12DG	Rev A