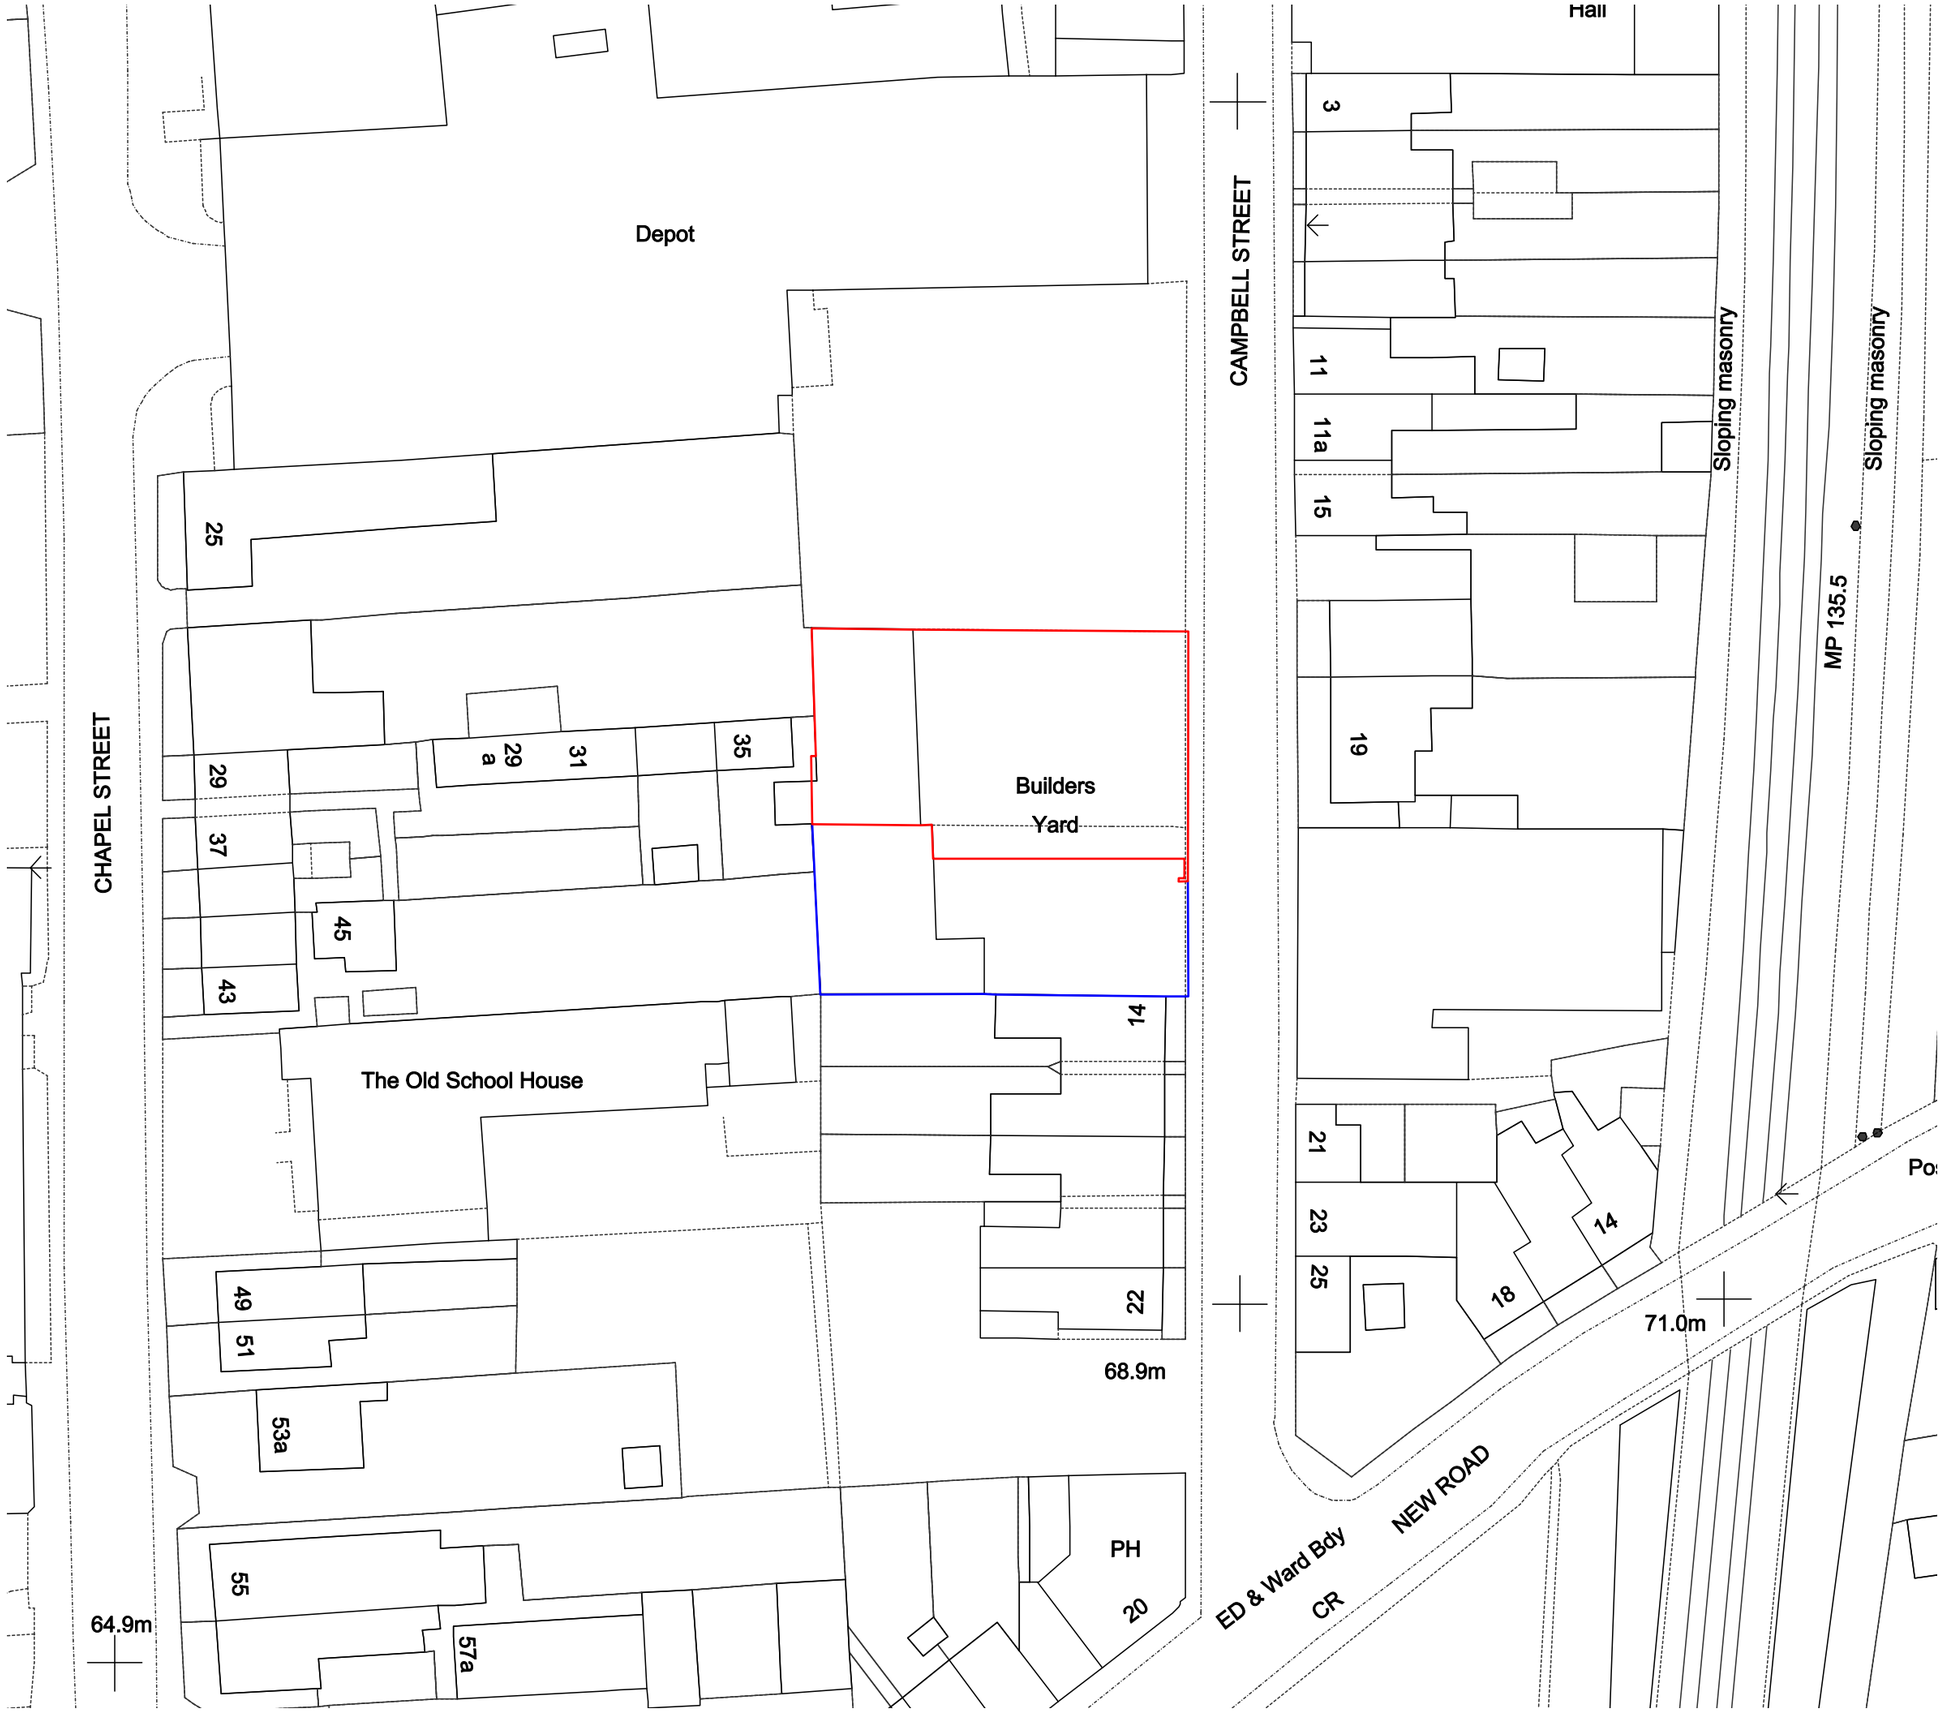

UK Map Centre © Crown copyright and database rights 2023 Ordnance Survey 100048957. The representation of road, track or path is no evidence of a boundary or right of way. The representation of features as lines is no evidence of a property boundary.

Rev	Date	Drawn/Checked	Description
A	17/04/23	MRB/DG	Boundary line amended
-	22/12/22	MRB/DG	Planning issue

Project: Campbell St, Belper
Title: Block Plan

Evans Vettori
31 Knowleston Place, Matlock, Derbyshire DE4 3BU
+44 (0)1629 760559 www.evansvettori.co.uk
mail@evansvettori.co.uk
©2022

Drawing number: P02
Date drawn: 13/06/2022
Drawn by: MRB/DG
Scale: 1:500@A3
Status: Planning

0 5 10 20 30

Application Boundary Line
Adjacent Ownership Boundary Line