

Notes:

1. All dimensions are in millimeters (mm) unless otherwise stated.
2. Contractors must check all dimensions on site, working from stated dimensions only, any discrepancies are to be reported to the Architect before work is undertaken.
3. The Contractor is to comply in all respects with current Building Legislation, British Standard Specifications, Building Regulations, Construction (Design & Management) Regulations, Party Wall Act, etc. whether or not specifically stated on this drawing

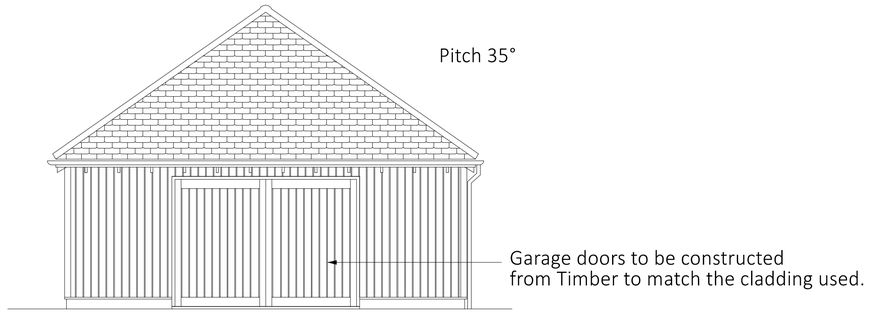


Proposed Front Elevation

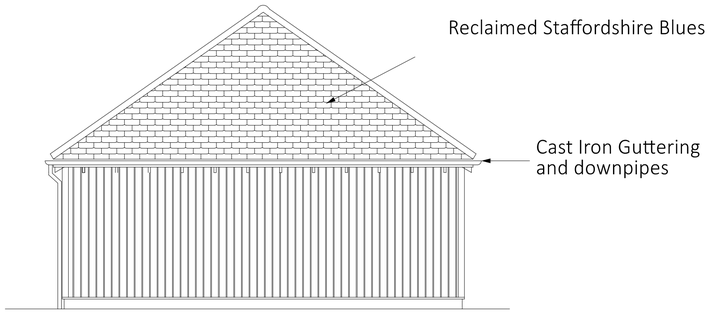


Proposed Rear Elevation

Proposed Ground Floor Layout

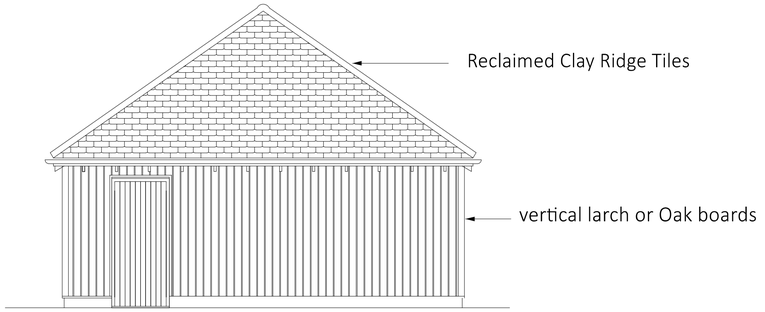

Proposed Side Elevations

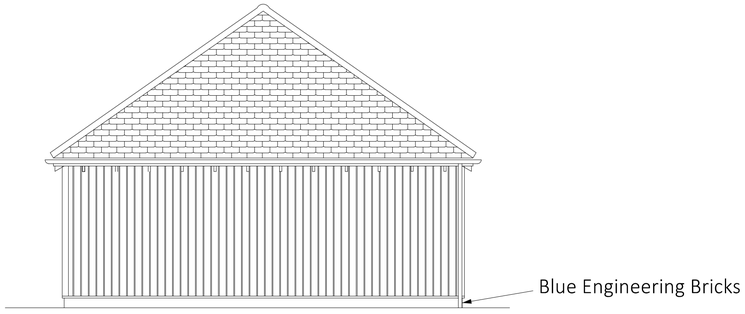

Proposed Side Elevations

	Date	Revisions
	8/05/2023	B

Client:

Project Site Address

The Tower,
The Field,
Shipley,
Heanor,
Derbyshire,
DE75 7JJ

Drawing Title:

Proposed Garage

Drawing Title:

Proposed Elevations and Layout

Scale: 1:50 @ ISO A1

Status: Planning

Date: January 2023

Drawing No: Revision B