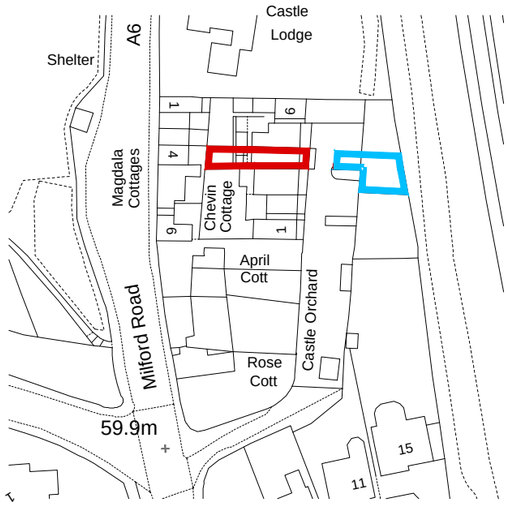


© Crown copyright 2023 Ordnance Survey 100053143


LOCATION PLAN

Scale 1:1250 @A3

N

0 20 40 60 80 100

metres

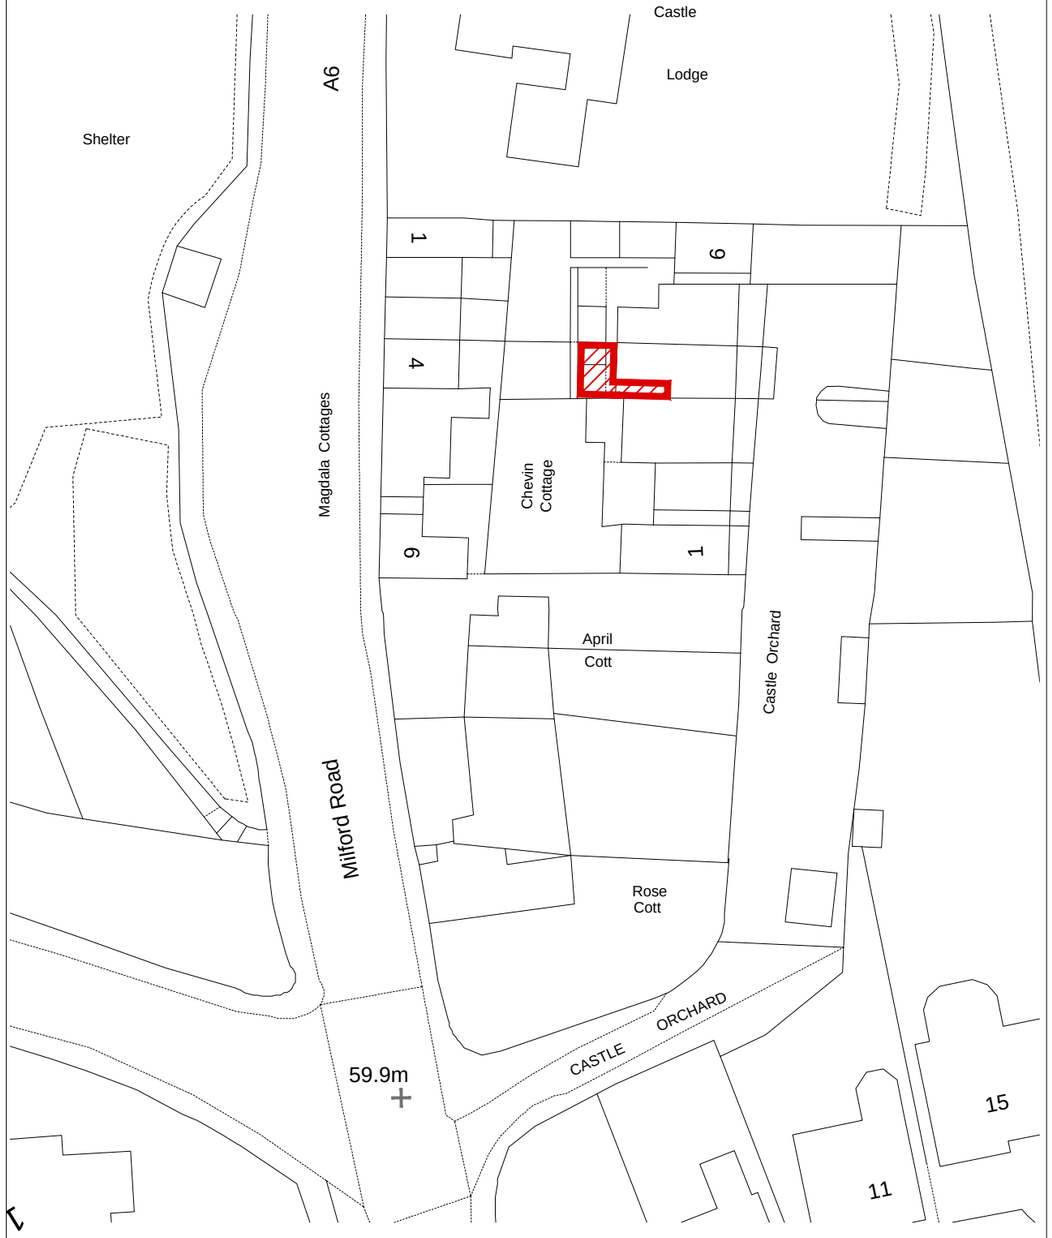

© Crown copyright 2023 Ordnance Survey 100053143

BLOCK PLAN

Scale 1:500 @A3

N

0 10 20 30 40

metres

Rev	Date	Drawn	Eng	Amendment
A	16.02.23	GB	GB	Planning

4 CASTLE ORCHARD
DUFFIELD

LOCATION PLAN/
BLOCK PLAN

Drawn GB	Eng GB
Scales As Shown	
Drawing No	Rev
1252/P01	A

BABENKO ASSOCIATES
BUILDING DESIGN & CONSULTANCY

Wirksworth, Derbyshire www.babenko-associates.com