S.G ARCHITECTURAL DESIGN
Tel: 07817034426. sgarchitecturaldesign@gmail.com.
www.sgarchitecturaldesign.com

7 St John's Drive,
Kilburn,Belper,
Derbyshire, DE56 0JN

15 - PROPOSED ELEVATION 1 OF 2 - A2

SG PROJECT NO:	PAPER SIZE:	DRAWN BY:
-	A2	SG

REVISION: PLANNING

SCALES: 1:50

Drawing measurements shall not be obtained by scaling. Verify all dimensions prior to construction. Immediately report any discrepancies on this document to SG ARCHITECTURAL DESIGN.

REV.	DESCRIPTION	DATE	BY	CHKD



Datum: 100.00m.

Elevation 1.

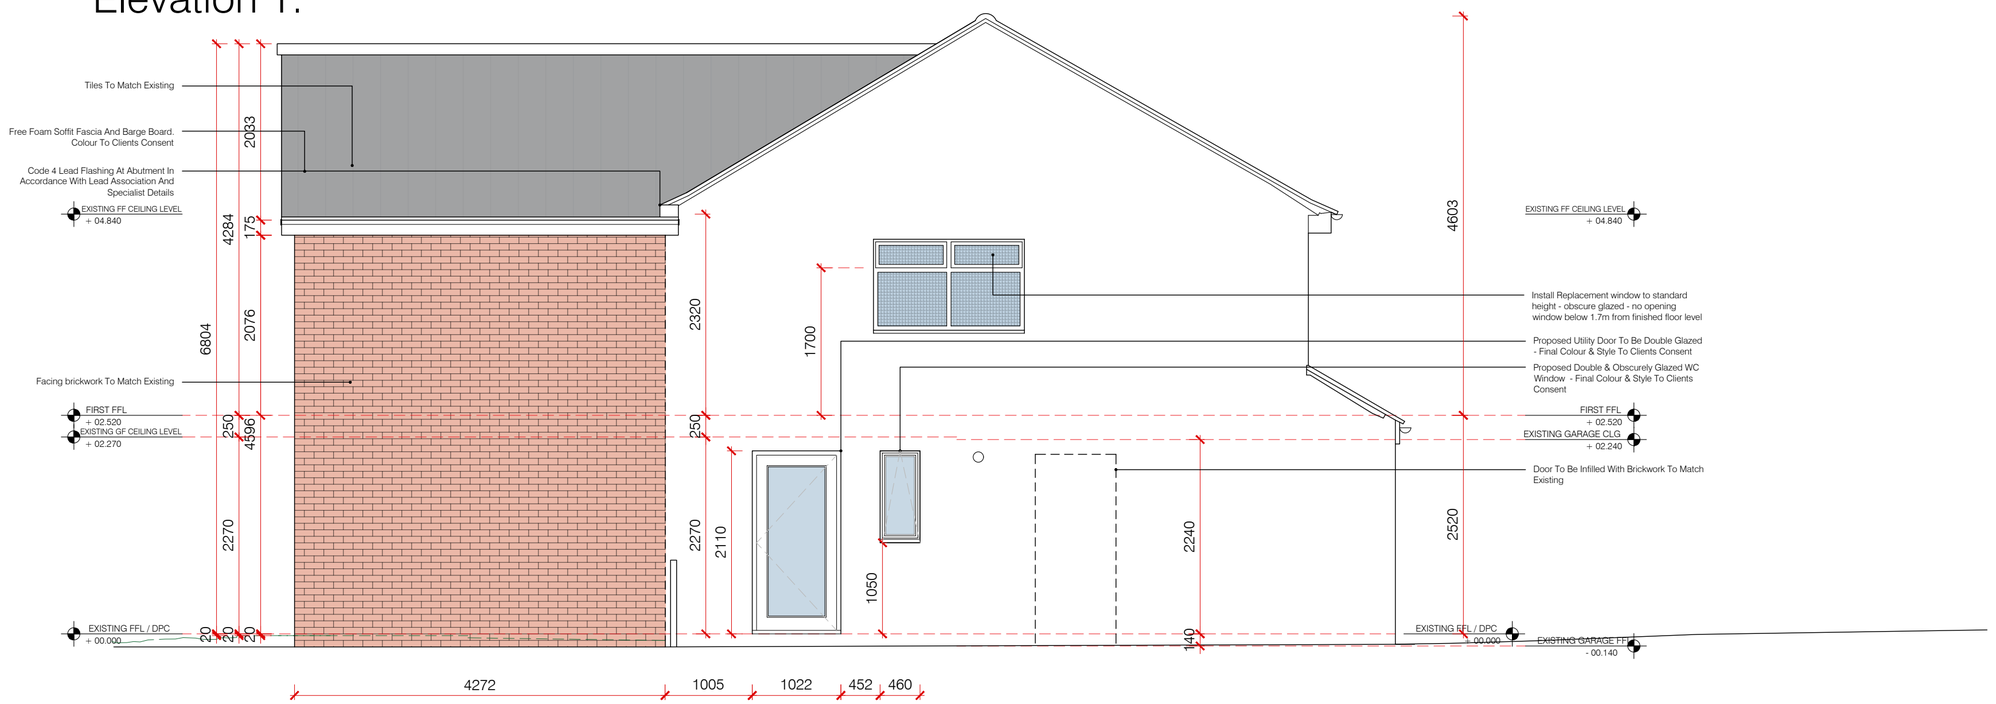

Datum: 100.00m.

Elevation 2.

Scale 1:50

0 1 2 3 4 5