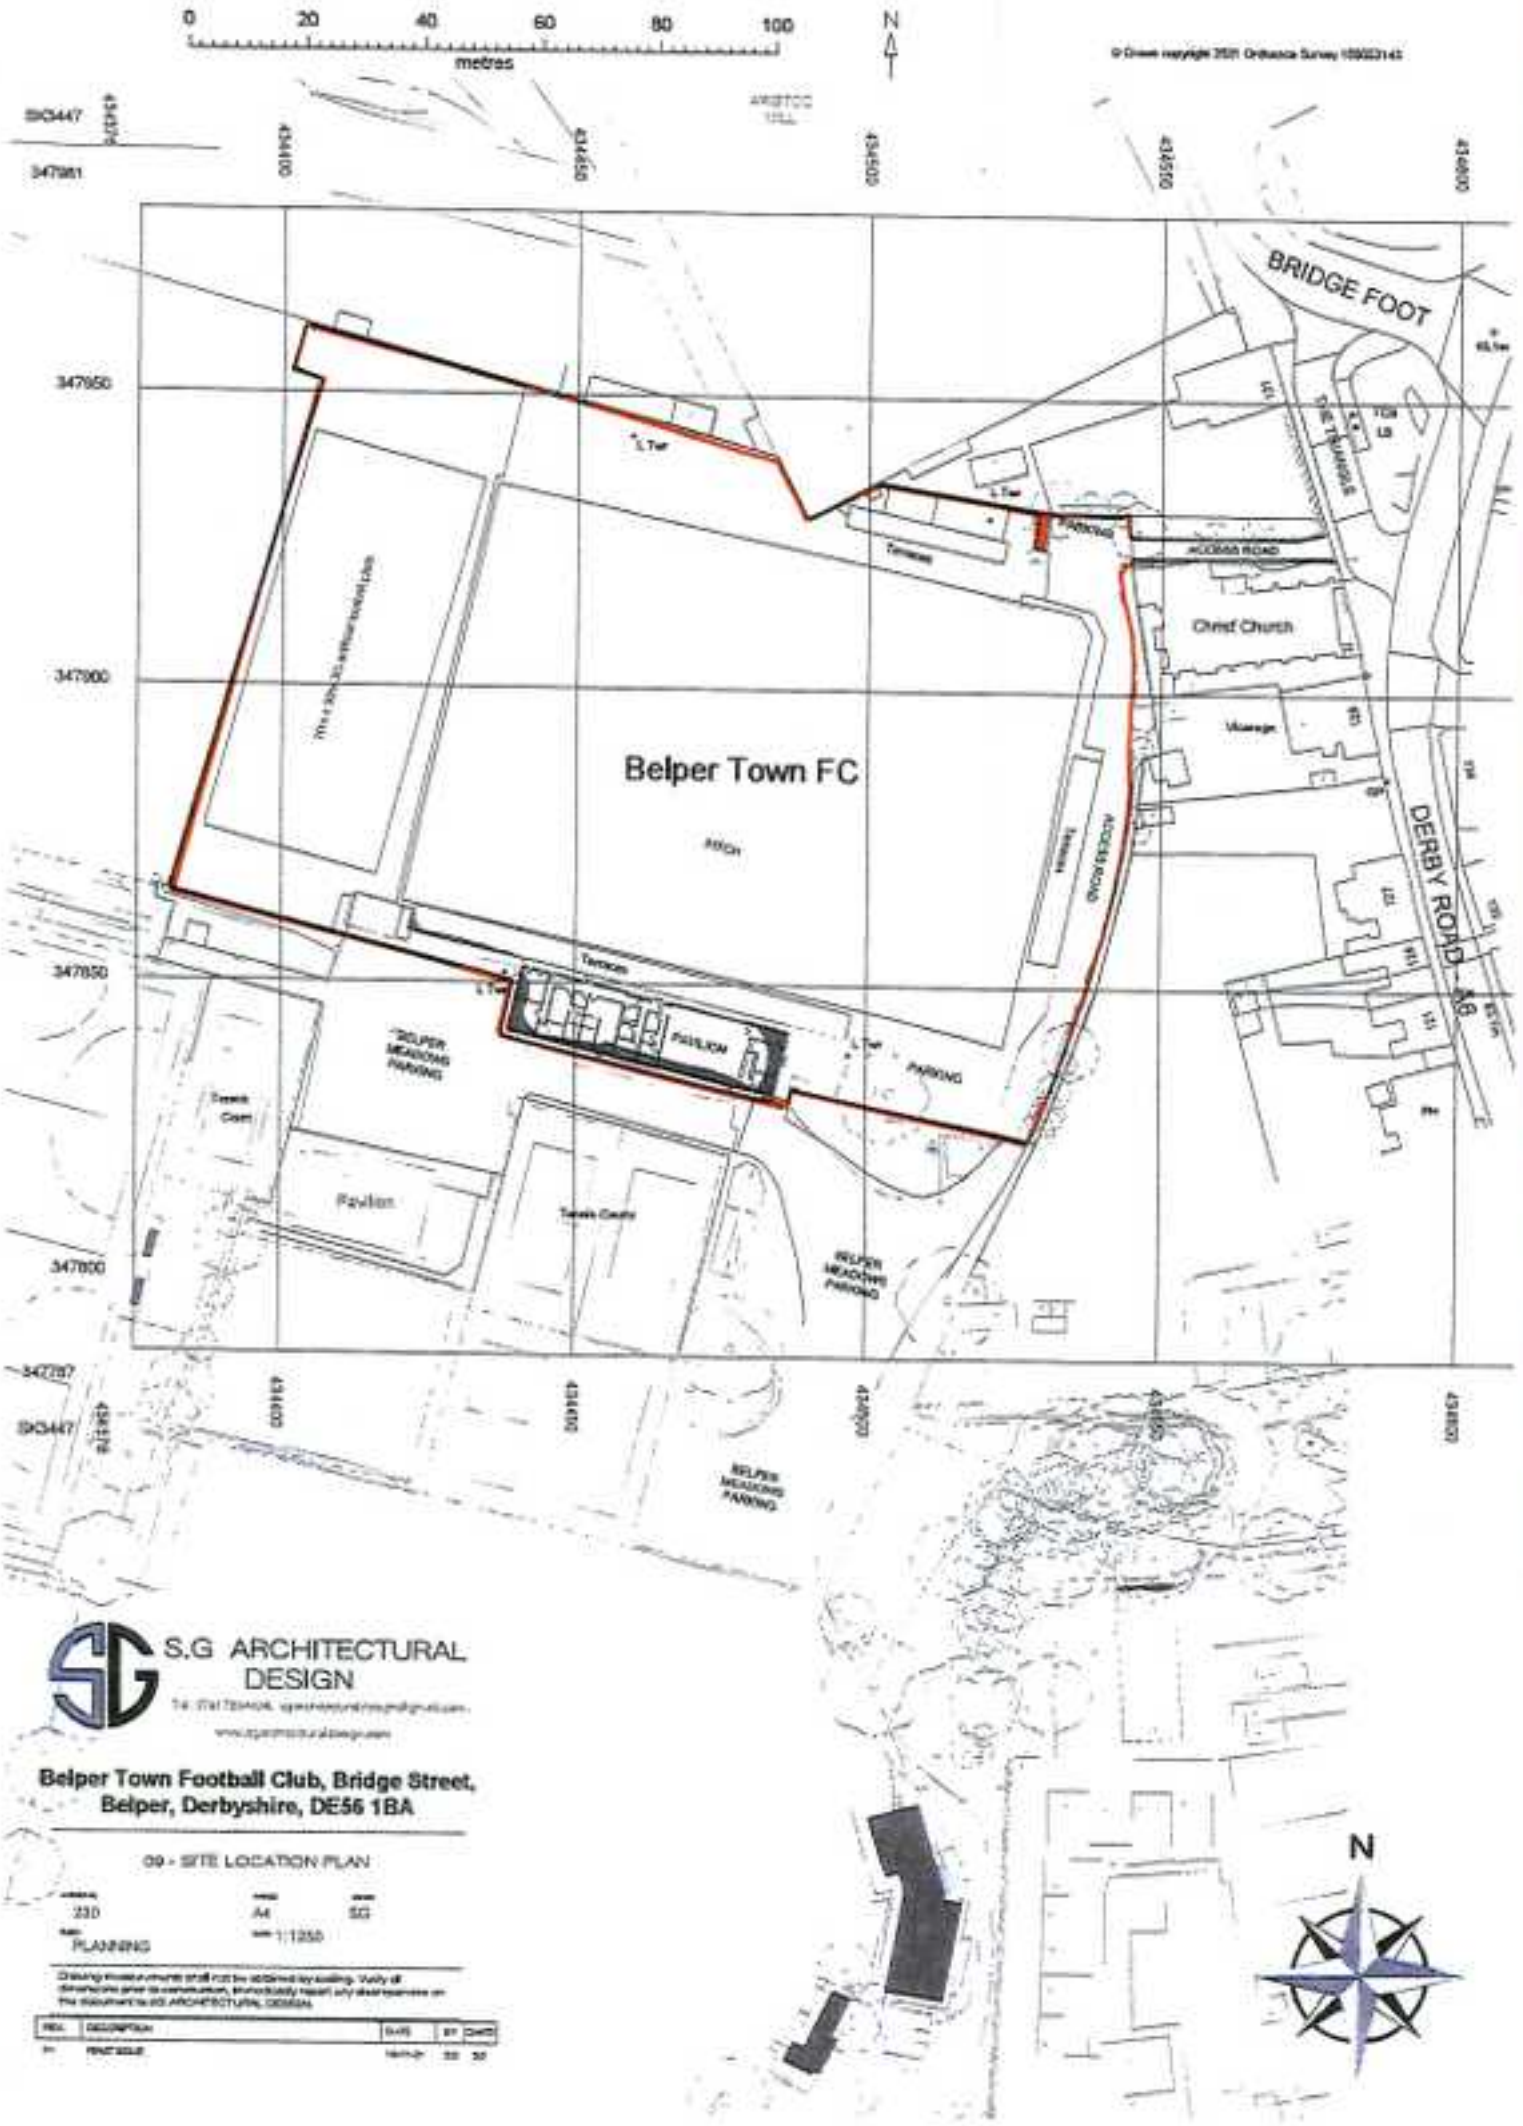

0 20 40 60 80 100
metres
N
© Crown copyright 2021 Ordnance Survey 100023143
SK3447
434300
434400
434500
434600
434700
434800
347950
347900
347850
347800
347750
BRIDGE FOOT
Belper Town FC
Pitch
Tarmac
PAVILION
PARKING
ACCESS ROAD
Christ Church
Vicarage
DERBY ROAD - A6
BELPER MEADOWS PARKING
Tennis Courts
Pavilion
Tennis Courts
S.G ARCHITECTURAL DESIGN
Belper Town Football Club, Bridge Street, Belper, Derbyshire, DE56 1BA
09 - SITE LOCATION PLAN
230
A4
SG
PLANNING
1:1250
N