
FIGURED DIMENSIONS ONLY TO BE USED All dimensions to be checked on site, any discrepancies to be reported to Design Dept before proceeding. FFL's subject to alteration to suit site conditions by max ±0.525m

NOTE: All timber to be preservative treated prior to installation
Buried portion of posts to be treated with 2no. coats preservative to BS 144 (or similar equal/better approved treatment)

Note:
All joints to rails must be staggered

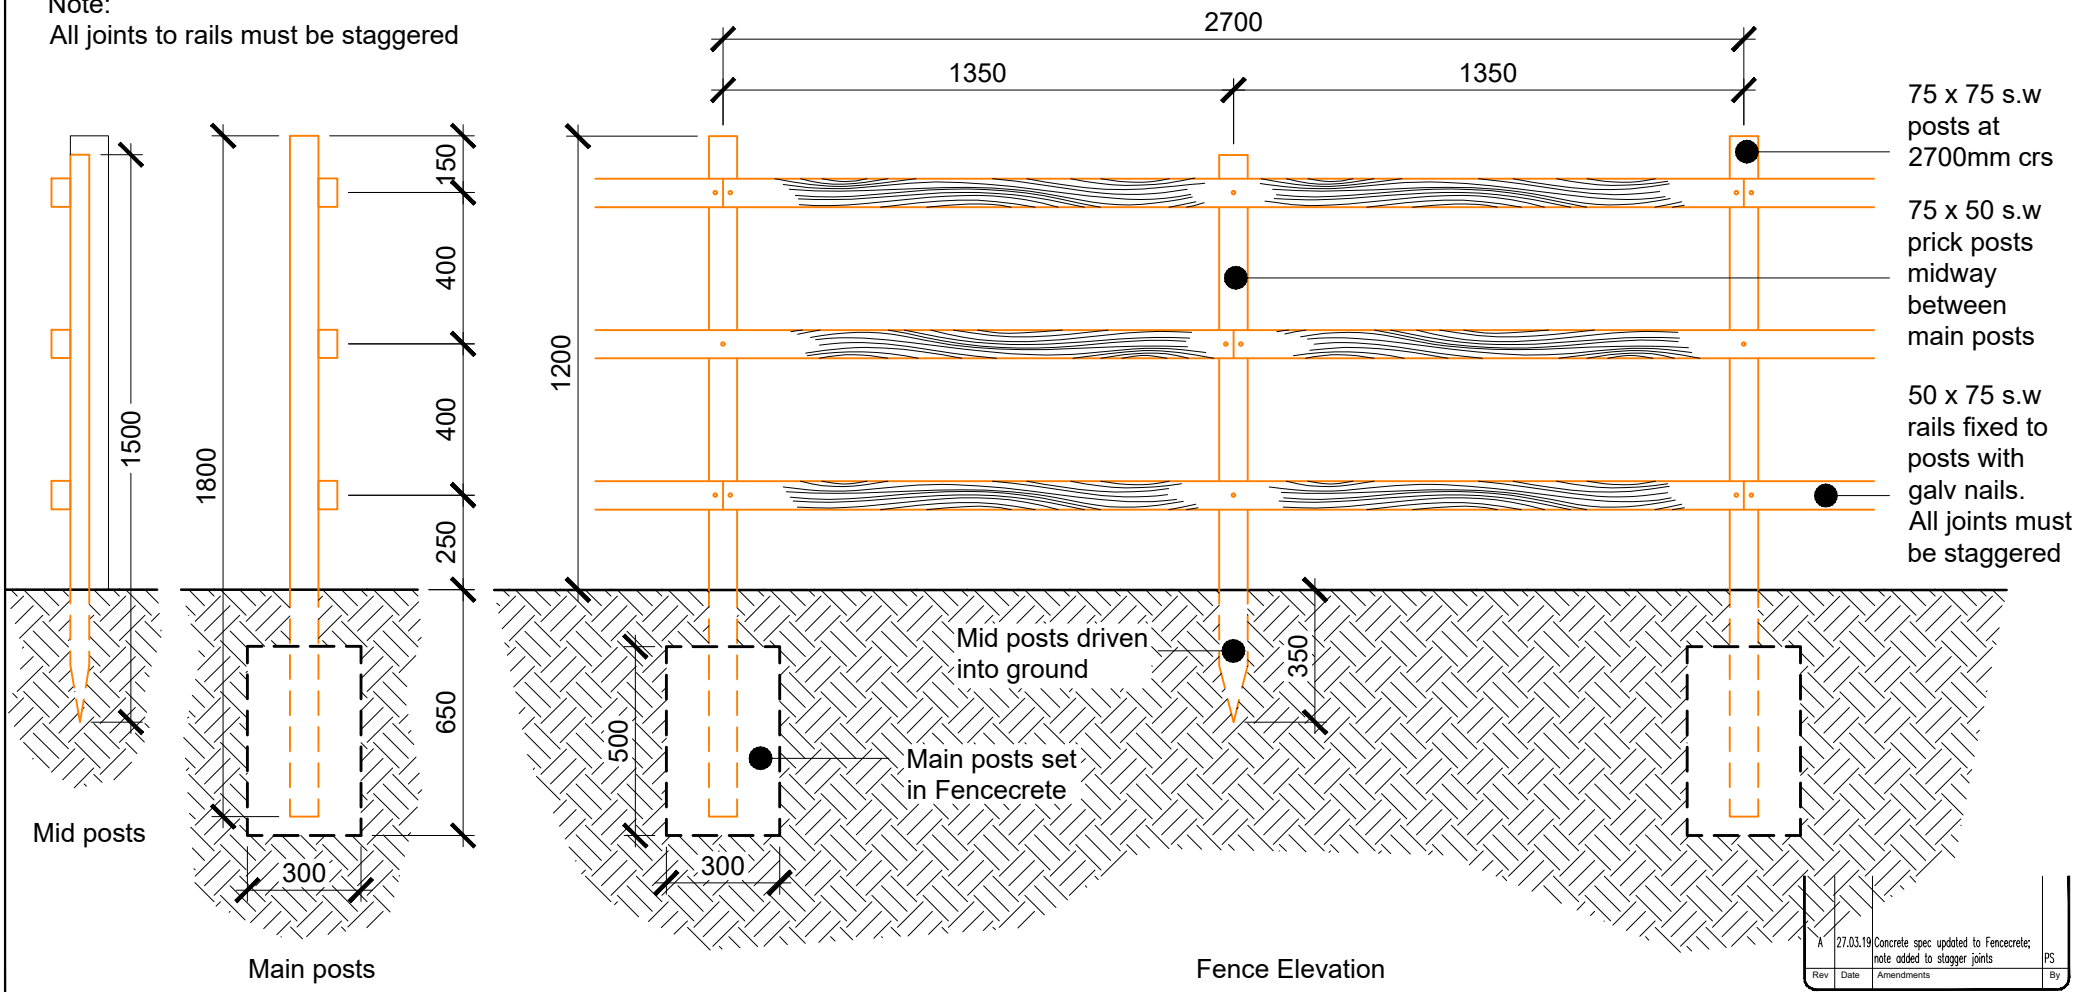

Rev	Date	Amendments	By
A	27.03.19	Concrete spec updated to Fencecrete; note added to stagger joints	PS

WHEELDON
Wheeldon House, Prime Parkway, Derby DE1 3QB
email: design@wheeldon.co.uk
Tel: (01332) 388 400 Fax: (01332) 388 401

Site: ALL APPLICABLE SITES

Title: STANDARD EXTERNAL WORKS DETAIL

1.2m POST & RAIL FENCE DETAIL

Checked	Date	Scale @A4
PS	30/04/04	1:20
BS	Drawing No.	Revision
QS	WXD - 02	A

0 50

Original sheet size A4