SCALE 1:50

FLOOR PLAN AS ~~EXISTING~~ PROPOSED

5·08m x 2·65m
16'8" x 8'8"

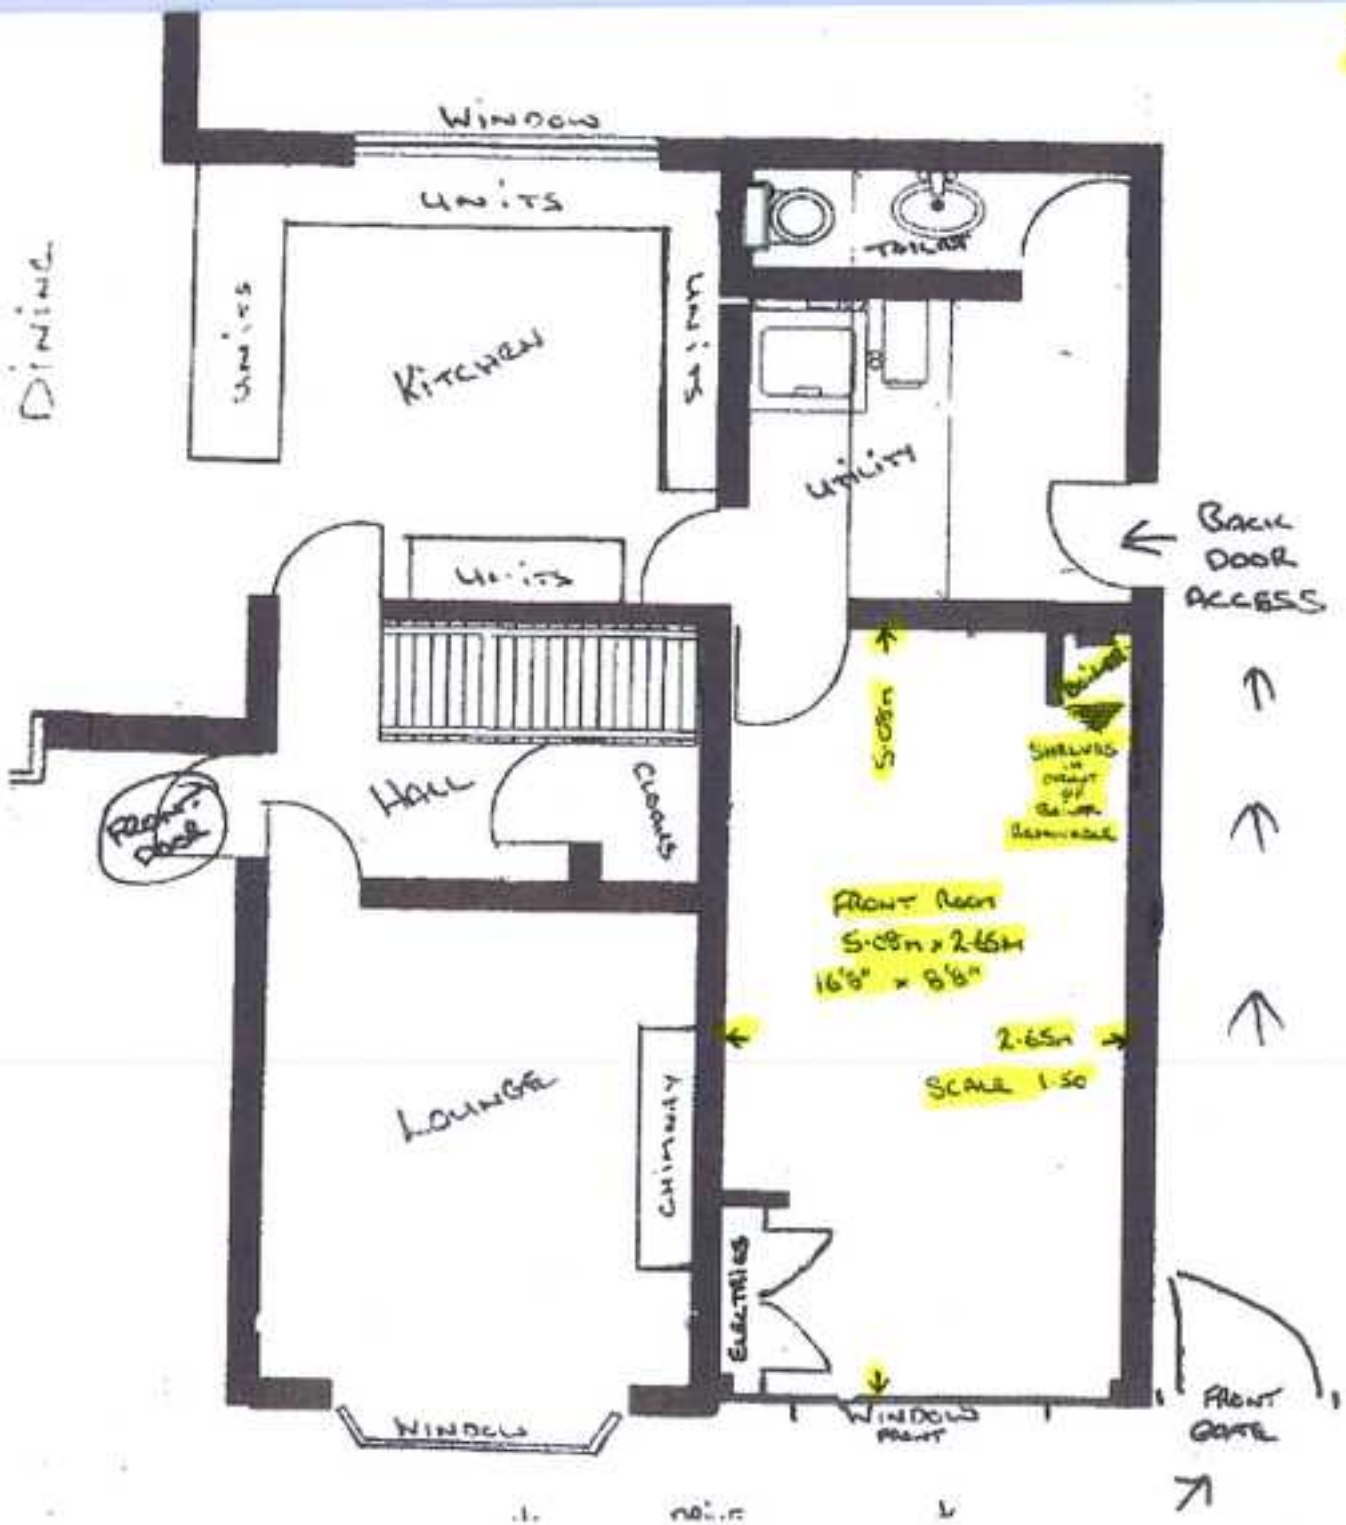

21 FORD AVE