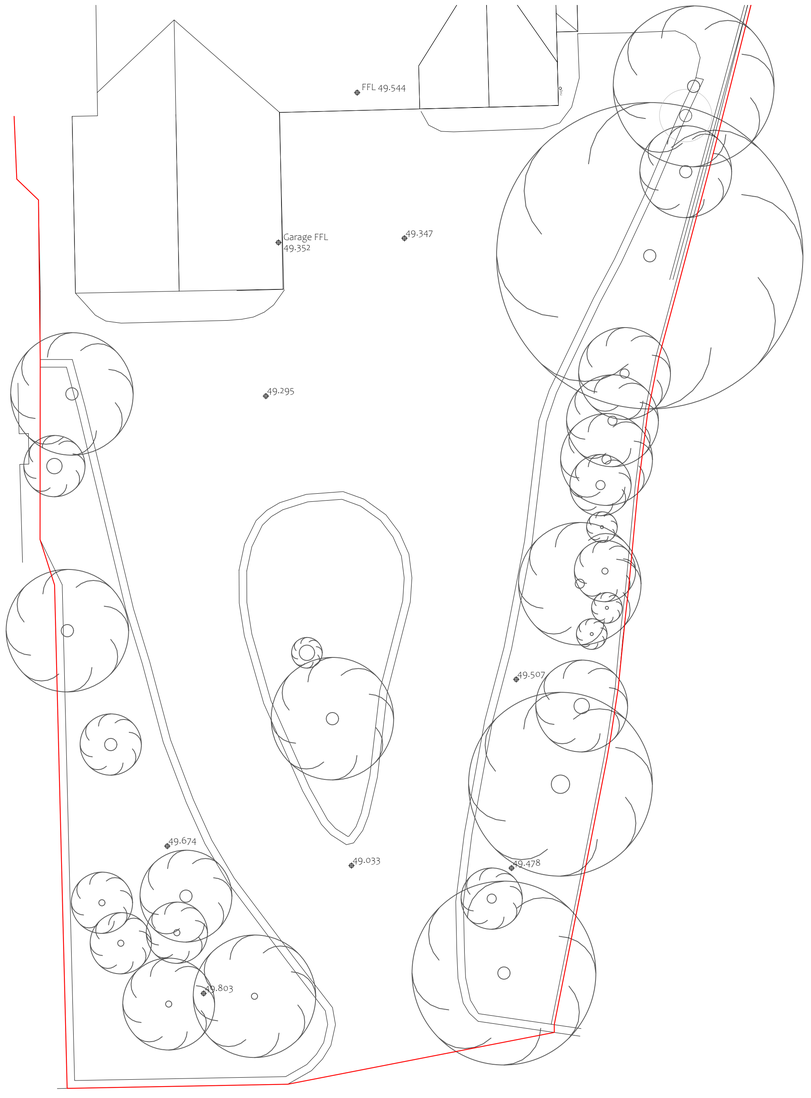


Existing site block plan
Scale 1: 100

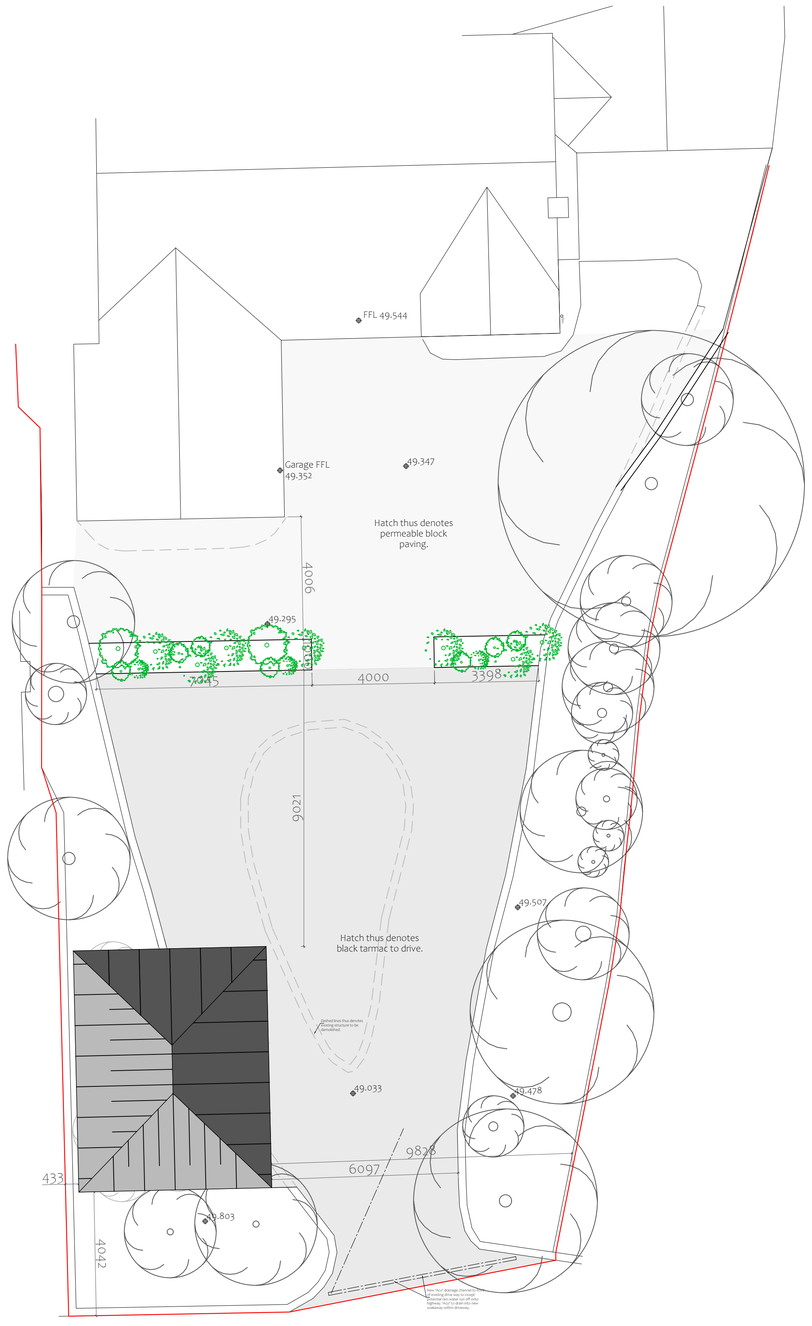


Proposed site block plan
Scale 1: 100

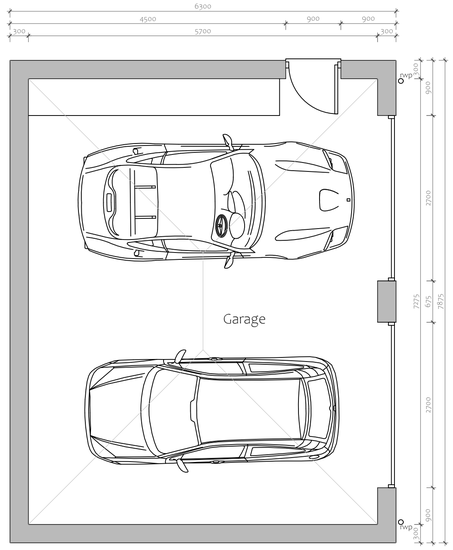


Proposed Garage Floor Plan
Scale 1: 50

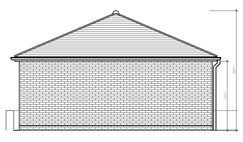

Proposed Side Elevation
Scale 1: 100 (North)

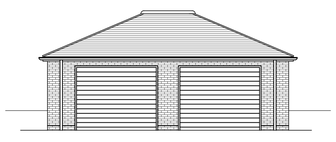

Proposed Front Elevation
Scale 1: 100 (West)



Proposed Side Elevation
Scale 1: 100 (South)

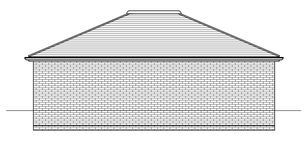

Proposed Rear Elevation
Scale 1: 100 (East)

DO NOT SCALE:
From this drawing all dimensions are in millimetres unless otherwise stated any discrepancies are to be reported to Lacey & Owen Architectural Services Ltd.

RELEVANT DRAWINGS:
This drawing is to be read in conjunction with all other relevant drawings and details

DRAWING COPYRIGHT:
This drawing and all other relevant drawings is the property of Lacey & Owen Architectural Services Ltd. and should not be copied or altered in any way without prior consent

PLANNING ISSUE

| Rev | By | Date | Details |
|---|---|---|---|
| D | MO | 09/05/23 | Notes added |
| C | MO | 24/04/23 | Planning issue |
| B | MO | 14/12/22 | Planning issue |
| A | MO | 06/12/22 | Roof Revised |

PROPOSED
Detached garage

LOCATION
26 Church Street
Horseley Village
Derbyshire
DE21 5BR

CLIENT
Mr Fletcher

DRAWING TITLE
Proposed Garage

| DRAWN BY | DATE | DWG.No | REV |
|---|---|---|---|
| MO | November 2022 | KJ3204/20 | D |

SCALES @ A1: 1:50, 1:100

139 Bath Street
Ilkeston
Derbyshire
DE7 8AS

LACEY & OWEN
ARCHITECTURAL SERVICES LTD

T: 0115 944 5138
E: enquiry@laceyandowen.co.uk
www.laceyandowen.co.uk

CIAT REGISTERED PRACTICE