S.G ARCHITECTURAL DESIGN
Tel: 07817034426. sgarchitecturaldesign@gmail.com.
www.sgarchitecturaldesign.com

Belper Town Football Club, Bridge Street, Belper, Derbyshire, DE56 1BA

01 - EXISTING PLANS - TURNSTYLES

SG PROJECT NO	PAPER SIZE	DRAWN BY
510	A2	SG
REVISION	SCALES	
PLANNING	1:100	


Drawing measurements shall not be obtained by scaling. Verify all dimensions prior to construction. Immediately report any discrepancies on this document to SG ARCHITECTURAL DESIGN.

REV.	DESCRIPTION	DATE	BY	CHKD
P1	FINAL - PLANNING	04-05-23	SG	SG

Scale 1:50


0 1 2 3 4 5

VIEW ONLY FULLY POSSIBLE FROM THE PRIVATE DRIVEWAY TO THE SPORTS CLUBS

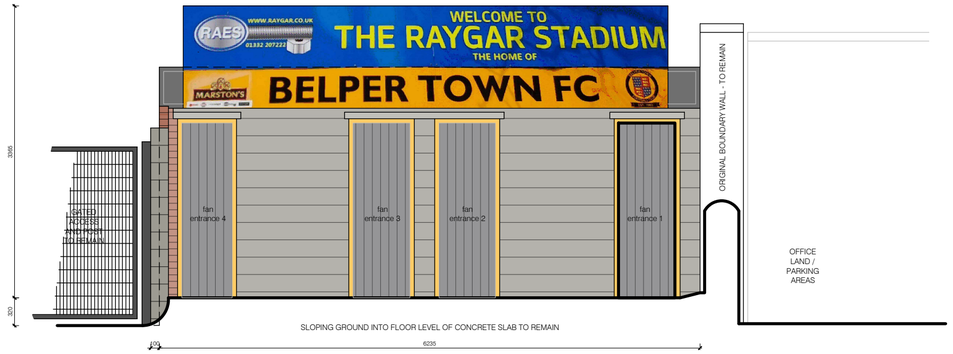

EXISTING FRONT ELEVATION

VIEW ONLY POSSIBLE FROM BELPER TOWN PROPERTY

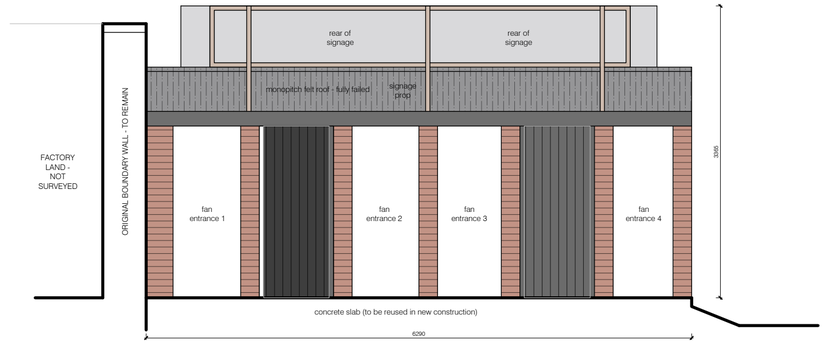

EXISTING REAR ELEVATION

NOTES:

DURING DEMOLITION ONLY THE ABOVE SLAB STRUCTURE WILL BE REMOVED AND REPLACED WITH THE SUPPLIED PROPOSED DRAWINGS


THE CONCRETE SLAB POSITION SHOWN WILL NOT BE AFFECTED - NO EXCAVATION TO THE GROUND WILL BE CARRIED OUT

GATED ACCESS AND POSTS WILL REMAIN INSITU




LAYOUT EXISTING


VIEW ONLY POSSIBLE FROM BELPER TOWN PROPERTY

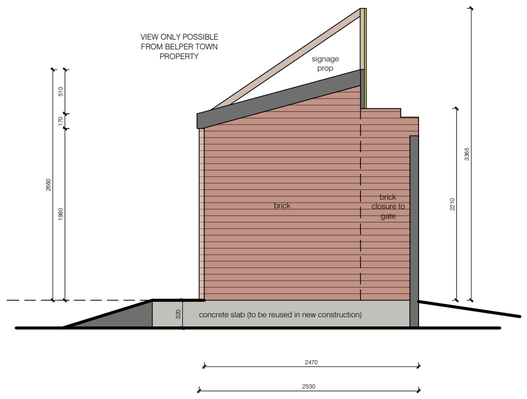

EXISTING RHS ELEVATION

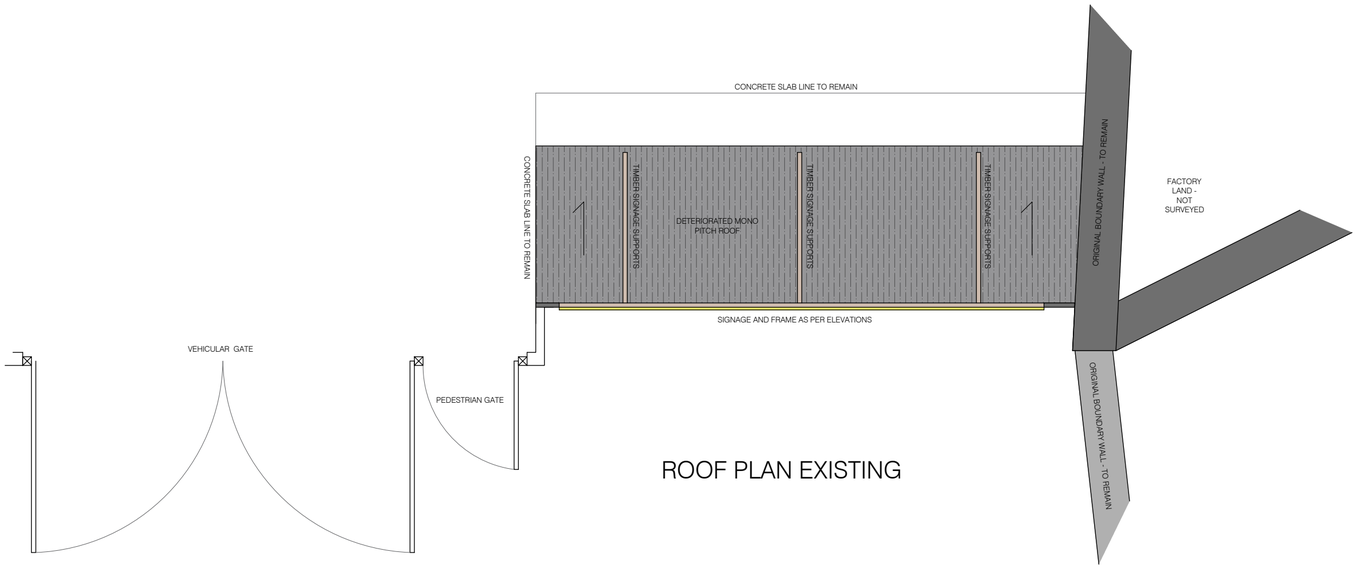

ROOF PLAN EXISTING

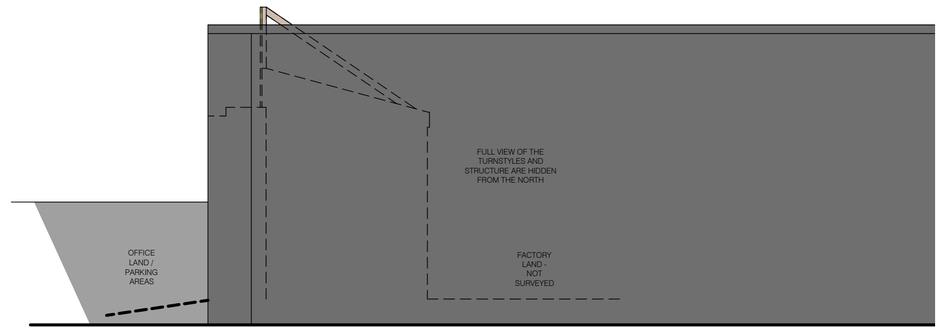

EXISTING LHS ELEVATION