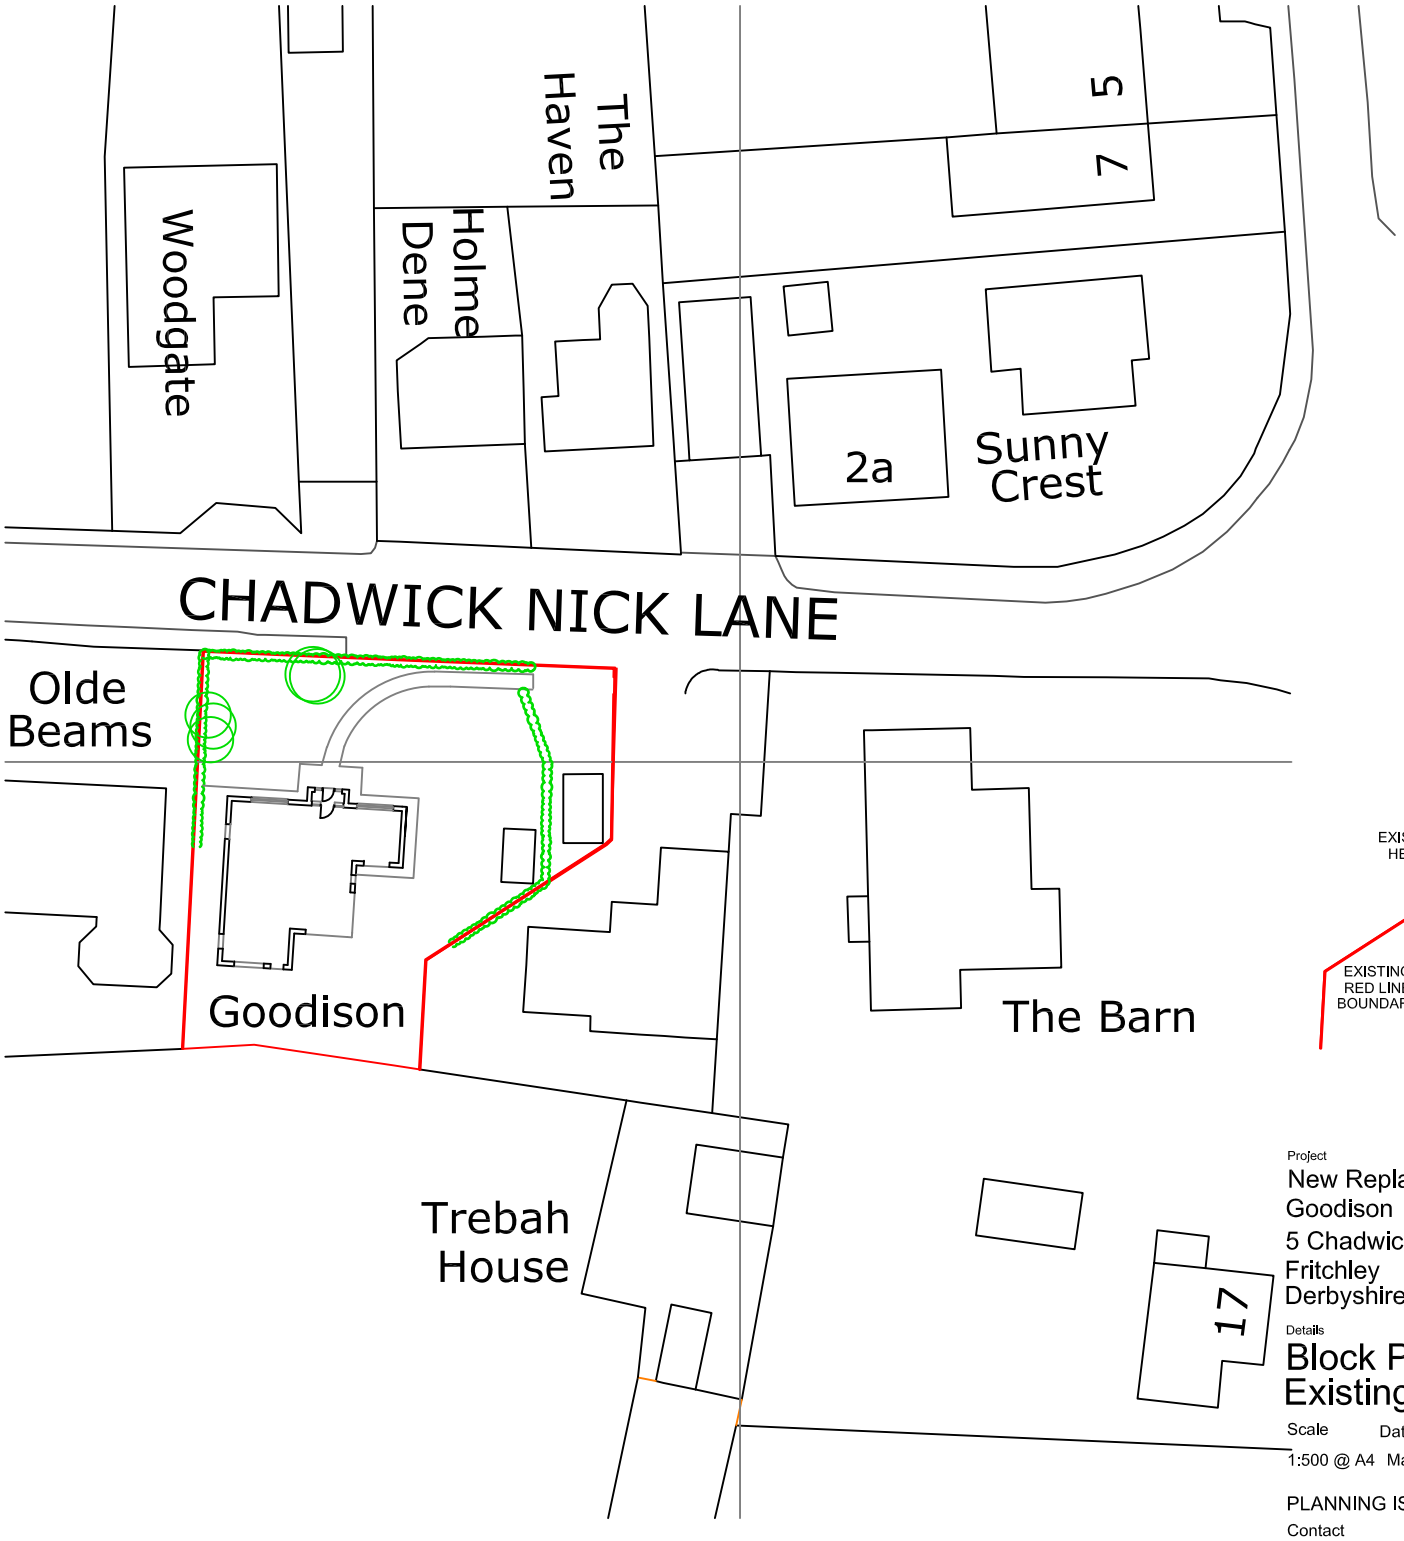


Project
New Replacement Porch
Goodison
5 Chadwick Nick Lane
Fritchley
Derbyshire

Details
# Block Plan Existing

Scale 1:500 @ A4
Date May 2023
Drwg 23-10 02

PLANNING ISSUE

Contact
mikewood@addc-architects.co.uk

addc architects

01332 842120
The View
Hazelwood Hill
BELPER
DE56 4AD
www.addc-architects.co.uk

SCALE IN METRES

10 0 10 20 30 40 50

N