


FRONT ELEVATION

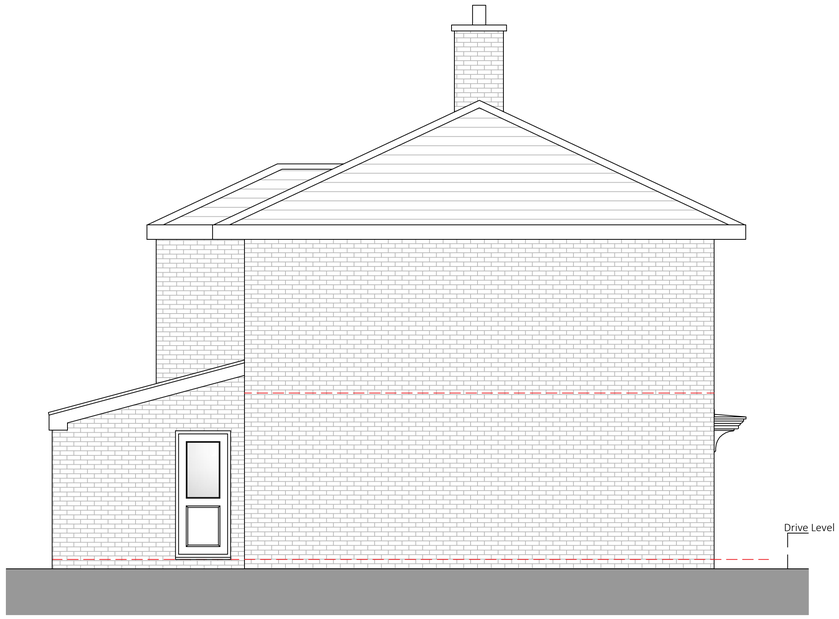


SIDE A ELEVATION



REAR ELEVATION

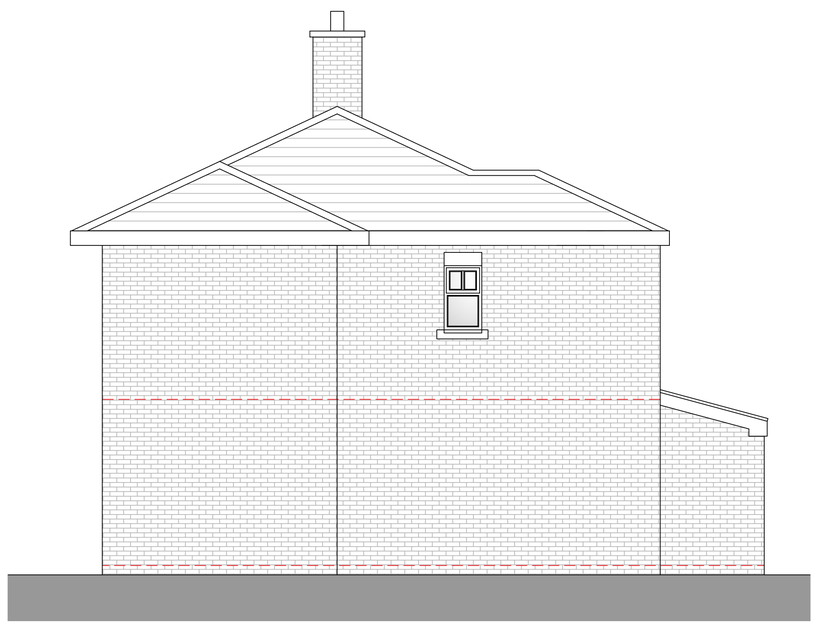

SIDE B ELEVATION

0 1 2 3 4 5 m

GENERAL NOTES

Whilst every care has been taken to ensure accuracy, no responsibility will be accepted for any errors contained in this drawing and it should not be relied upon for ordering of any materials.
All details and dimensions must be checked on-site before any building work or material ordering.
This drawing is copyright the property of the Client. All dimensions to be checked on site before proceeding.
Contractor to check and adjust dimensions of new work to suit existing conditions.
Do not assume existing structure or details are plumb, square or level.
Contractor must notify the Agent of any discrepancies before proceeding.

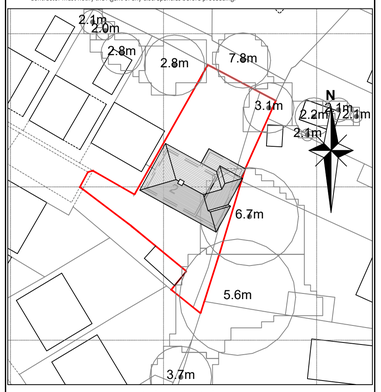


## Block Plan

Scale 1:500




## Location Plan

Scale 1:1250

| Rev | By | Chk | App | Date | Description |
|---|---|---|---|---|---|
| G | ST | | | 12/05/2023 | Roof amended |
| F | ST | | | 10/04/2023 | Amended to clients comments |
| E | ST | | | 08/04/2023 | Amended to clients comments |
| D | ST | | | 03/04/2023 | Drawings amended |
| C | ST | | | 13/03/2023 | Site location plan amended |
| B | ST | | | 03/03/2023 | Block plan added |
| A | ST | | | 15/02/2023 | Amended to clients comments |

ST ARCHITECTURE & DESIGN

**ST Architecture and Design Ltd**
53 Howitt Street, Heanor,
Derbyshire, DE75 7AU.
Tel 07973 520281
Email info@starchitecture.co.uk
Web www.starchitecture.co.uk

Project

Hope and Simon Elrick
2 Zouche Close
Heanor, DE75 7WL

Drawing

Proposed Arrangement - Option A
Elevations

| | | |
|---|---|---|
| Drawn by | ST | Date: 09/02/2023 |
| Designed by | ST | Date: 09/02/2023 |
| Checked by | | Date: |
| Approved by | | Date: |

Drawing No. STA_0129_06

Revision G

Drawing Scale: 1:50

Sheet size A1

DO NOT SCALE FROM DRAWING

© Crown copyright and database rights 2015 Ordnance Survey 100030649