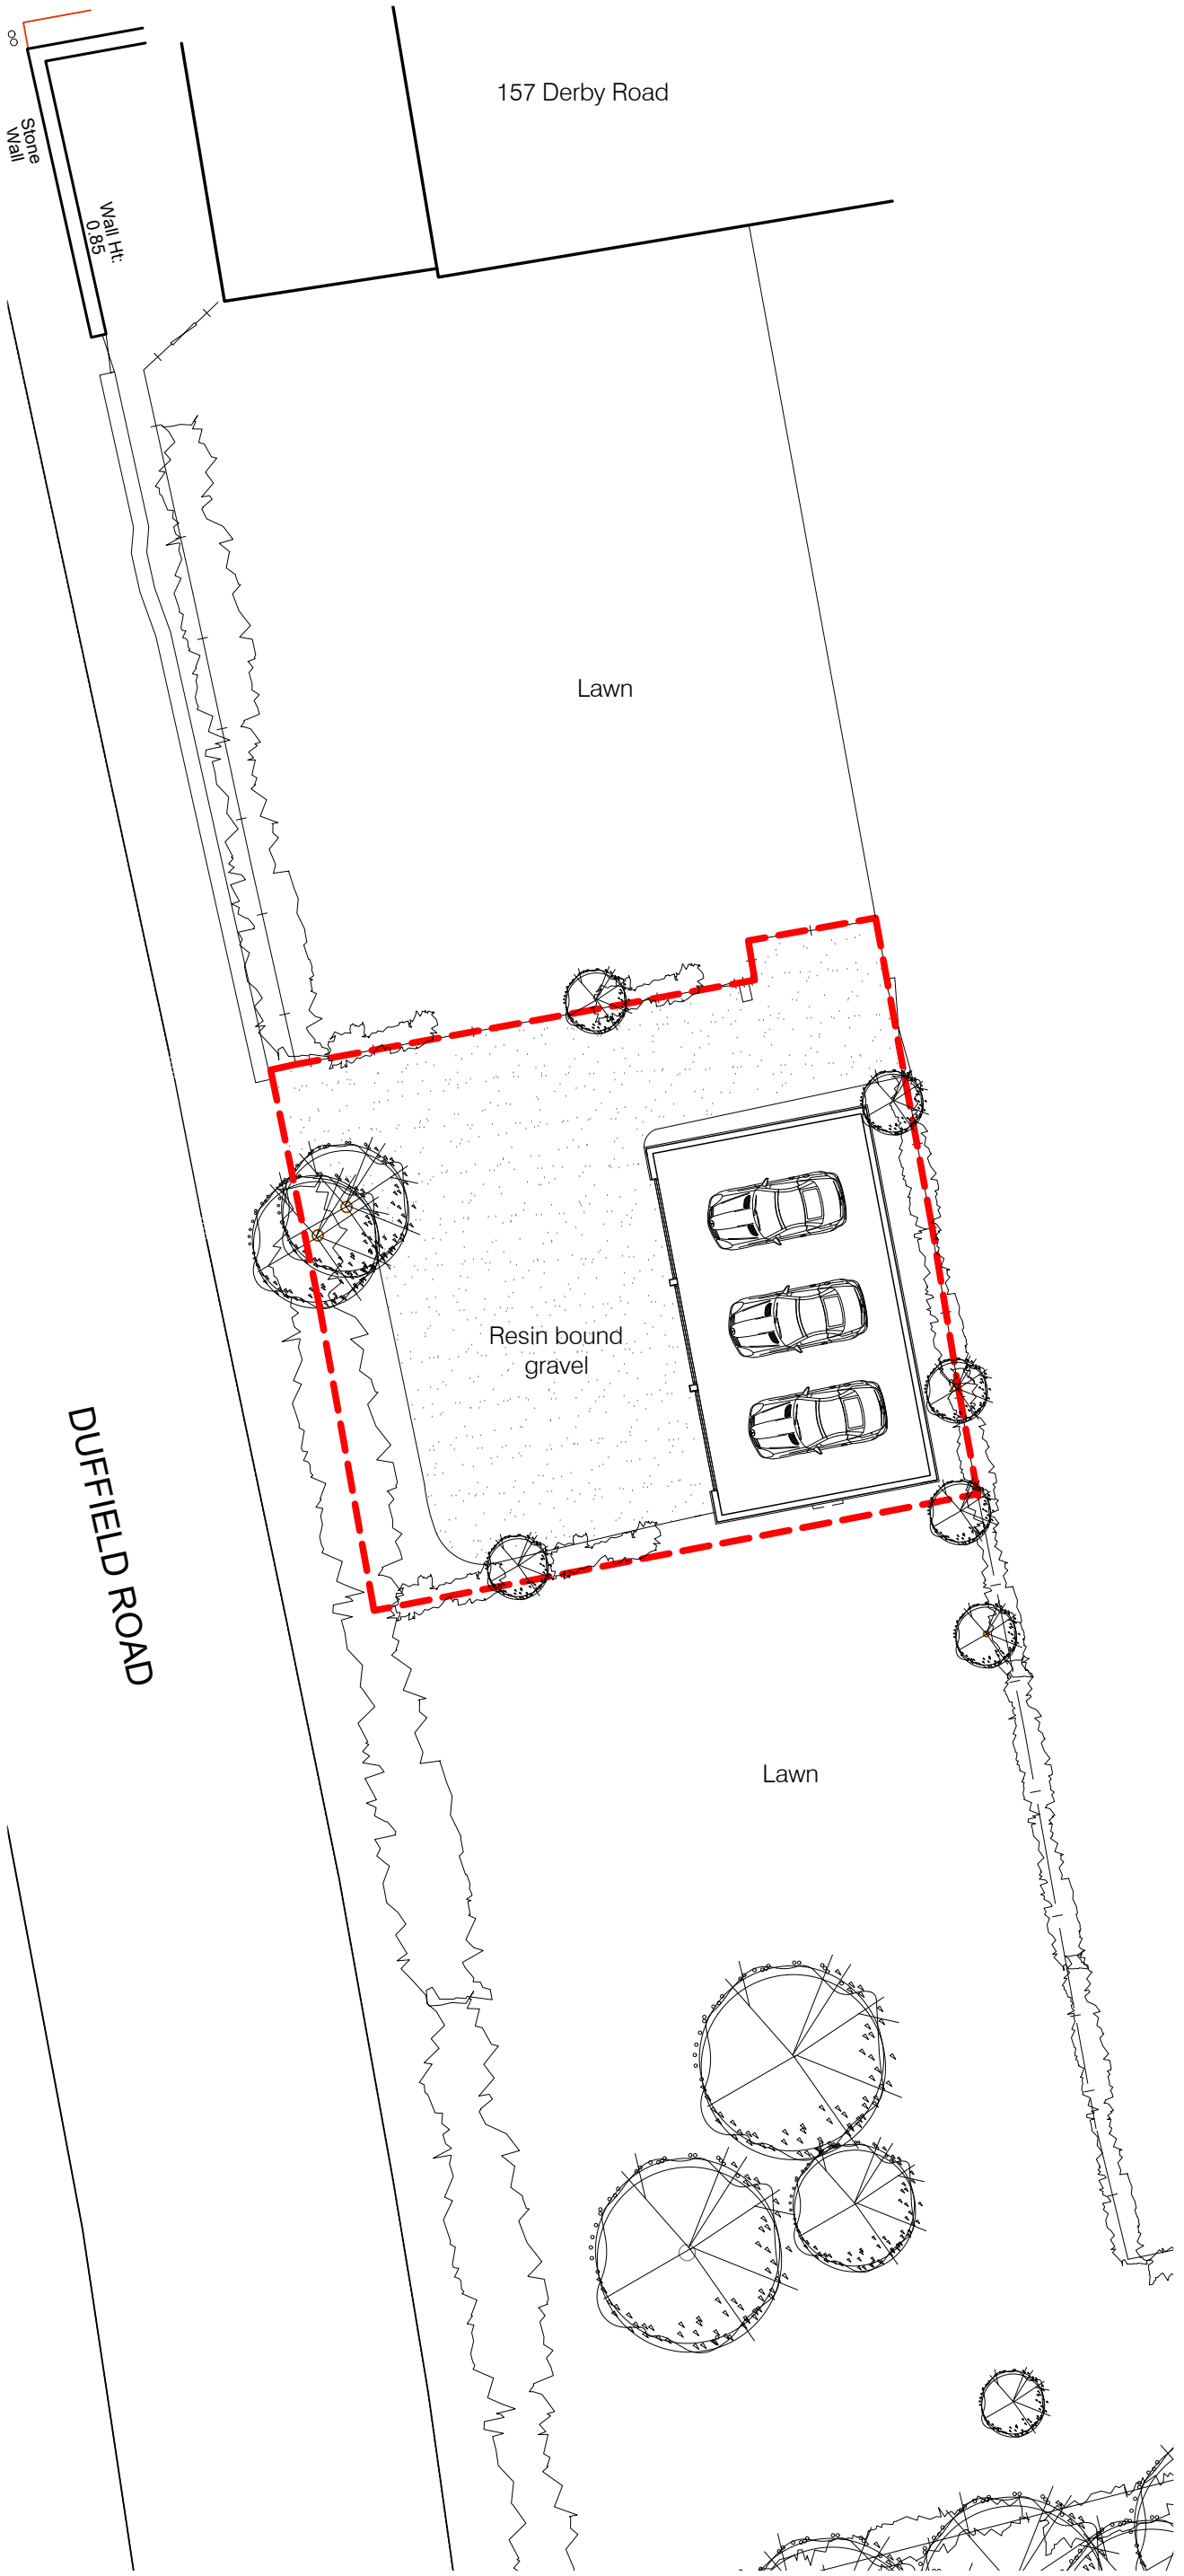


N

0m 2 4 6

Rev.	Description	Date	By
P1	First Issue	23-02-2023	GH

Burley House, 157 Derby Road, Duffield
New Garage Building

Site Plan as Proposed

PROJECT REF	SCALE(S)	PAPER SIZE	DRAWN BY
1620	1:200	A3	GH

PROJECT	ORIGINATOR	ZONE	LEVEL	TYPE	ROLE	NUMBER
BUR -	HW -	Z1 -	XX -	DR -	W -	02002

STATUS	SUITABILITY DESCRIPTION
D5	ISSUED FOR PLANNING

REVISION	REVISION DESCRIPTION
P1	PRELIMINARY

This document is copyright. If in doubt ASK. Drawing measurements shall not be obtained by scaling. Drawings not to be used for construction. Verify all dimensions prior to construction. Immediately report any discrepancies on this document to the Architect. This document shall be read in conjunction with associated models, specifications and related consultant's documents.