



WEST ELEVATION

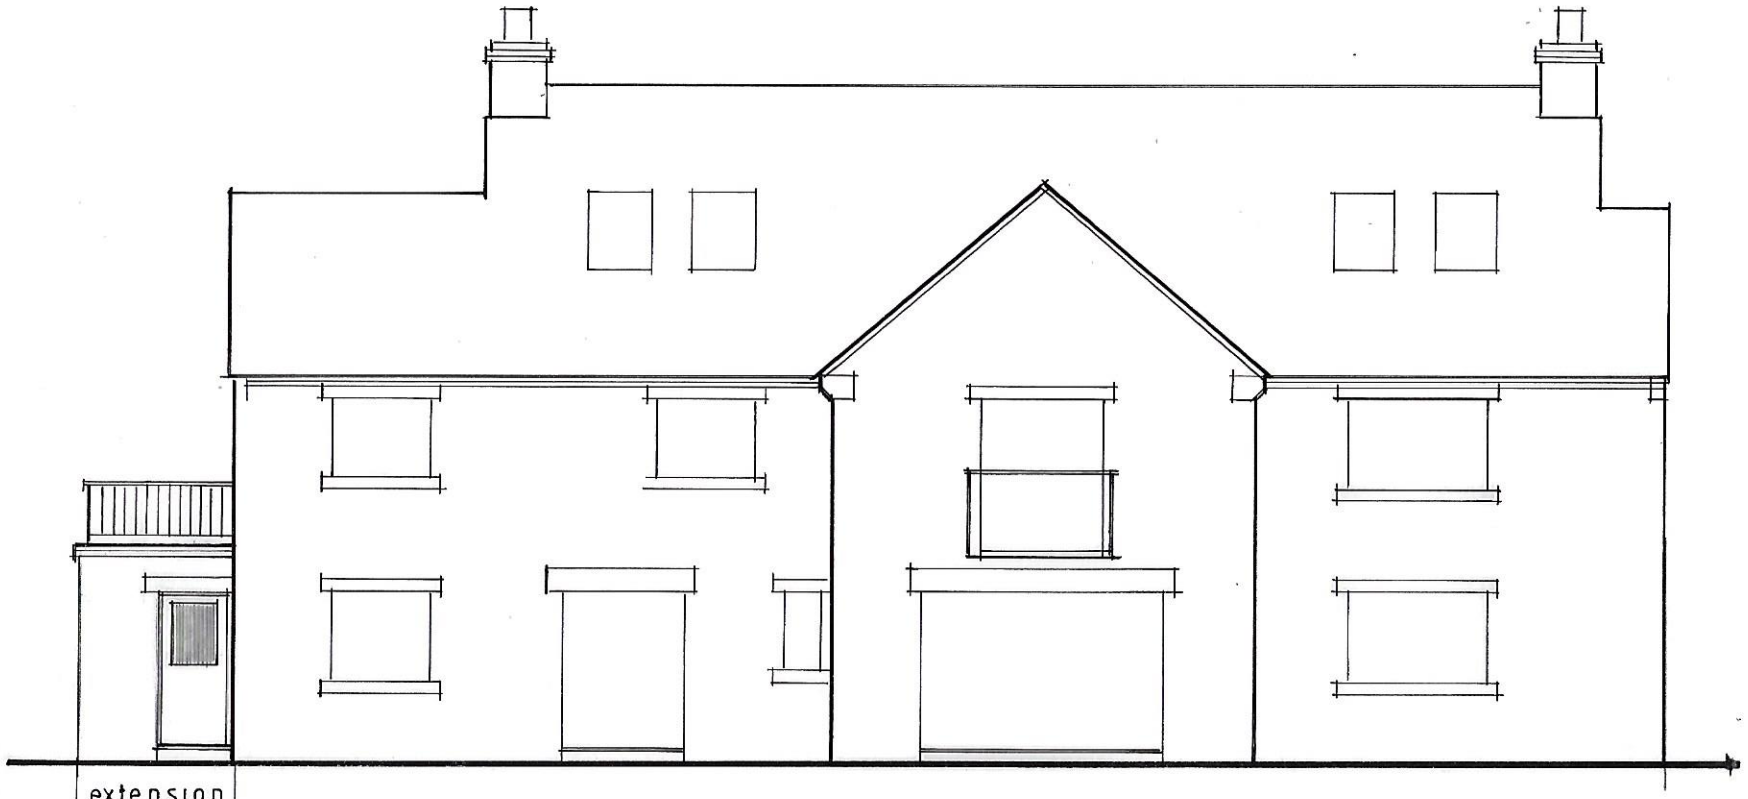

NORTH ELEVATION



EAST ELEVATION

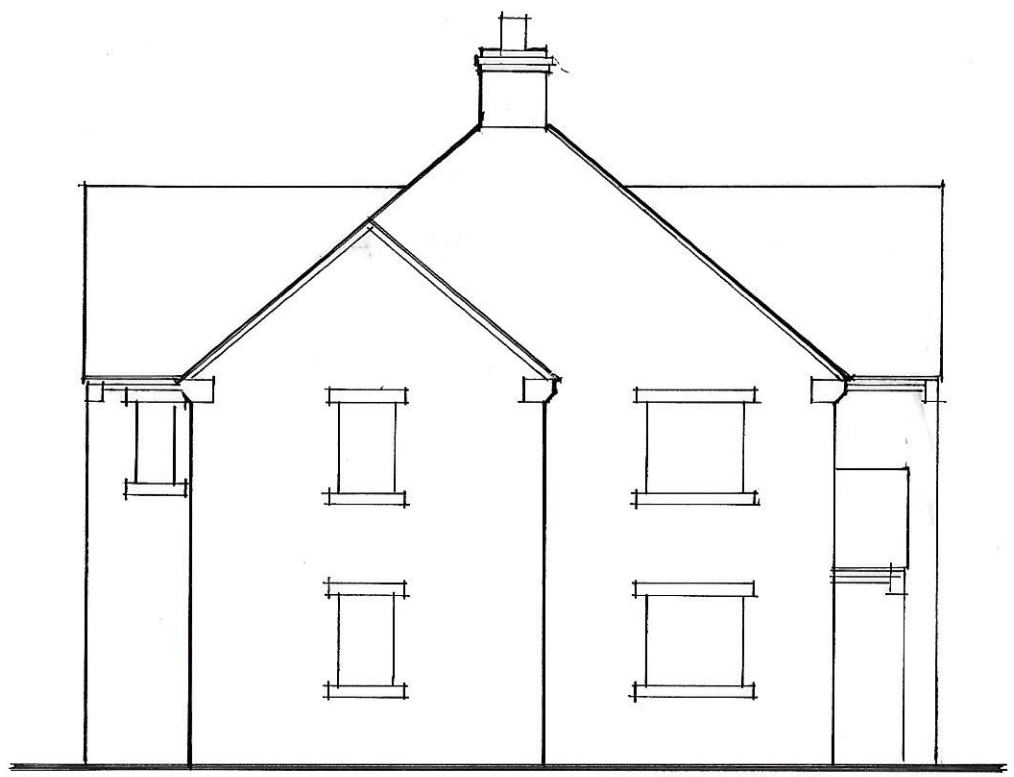

ELEVATIONS AS PROPOSED

e austin
planning & building services

'Blue Horizon'
Main Road
Higham
Derbyshire DE55 6EH
Telephone 01773 835304
E-mail ernieaustin1942@hotmail.com

GARNER LANE FARM, GARNER LANE, SOUTH WINGFIELD

Scale 1/100 at A3
Drwg. No. SG/GLF/4