MATERIALS:

GARAGE DOOR OPENING: BUILT UP WITH P.V.C. CLADDING.

FLAT ROOF: WITH LANTERN ROOF LIGHT.

PERSONNEL DOOR: WHITE P.V.C.

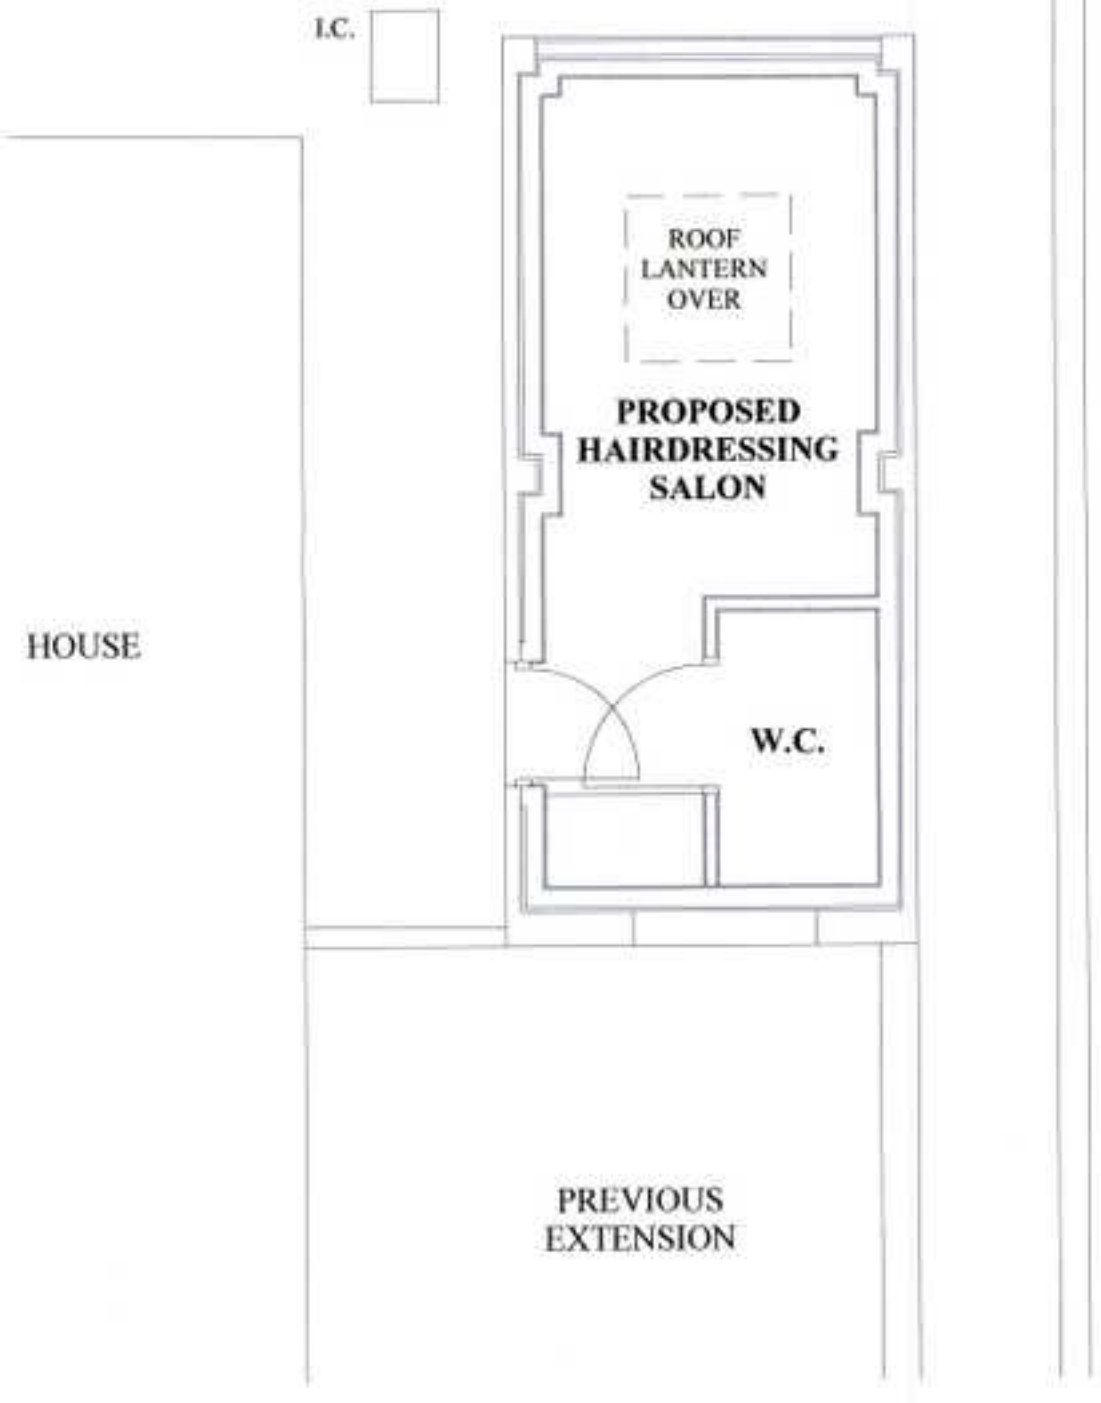

PROPOSED FLOOR PLAN
Scale 1 : 50 (at paper size A4)