THIS DRAWING USES DRAWINGS LISTED BELOW IN REFERENCES AS BASELINE INFORMATION FOR THE PRODUCTION OF THIS DRAWING. NO DIMENSIONS CAN BE VALIDATED UNTIL FULL SITE SURVEY HAS BEEN CARRIED OUT PRIOR TO CONSTRUCTION. DO NOT SCALE FROM THIS DRAWING.

This document references the following file:-

Reference Name	Status	Revision
19_001-PG-XX-ZZ-M3-I-0001	S0	P01.1

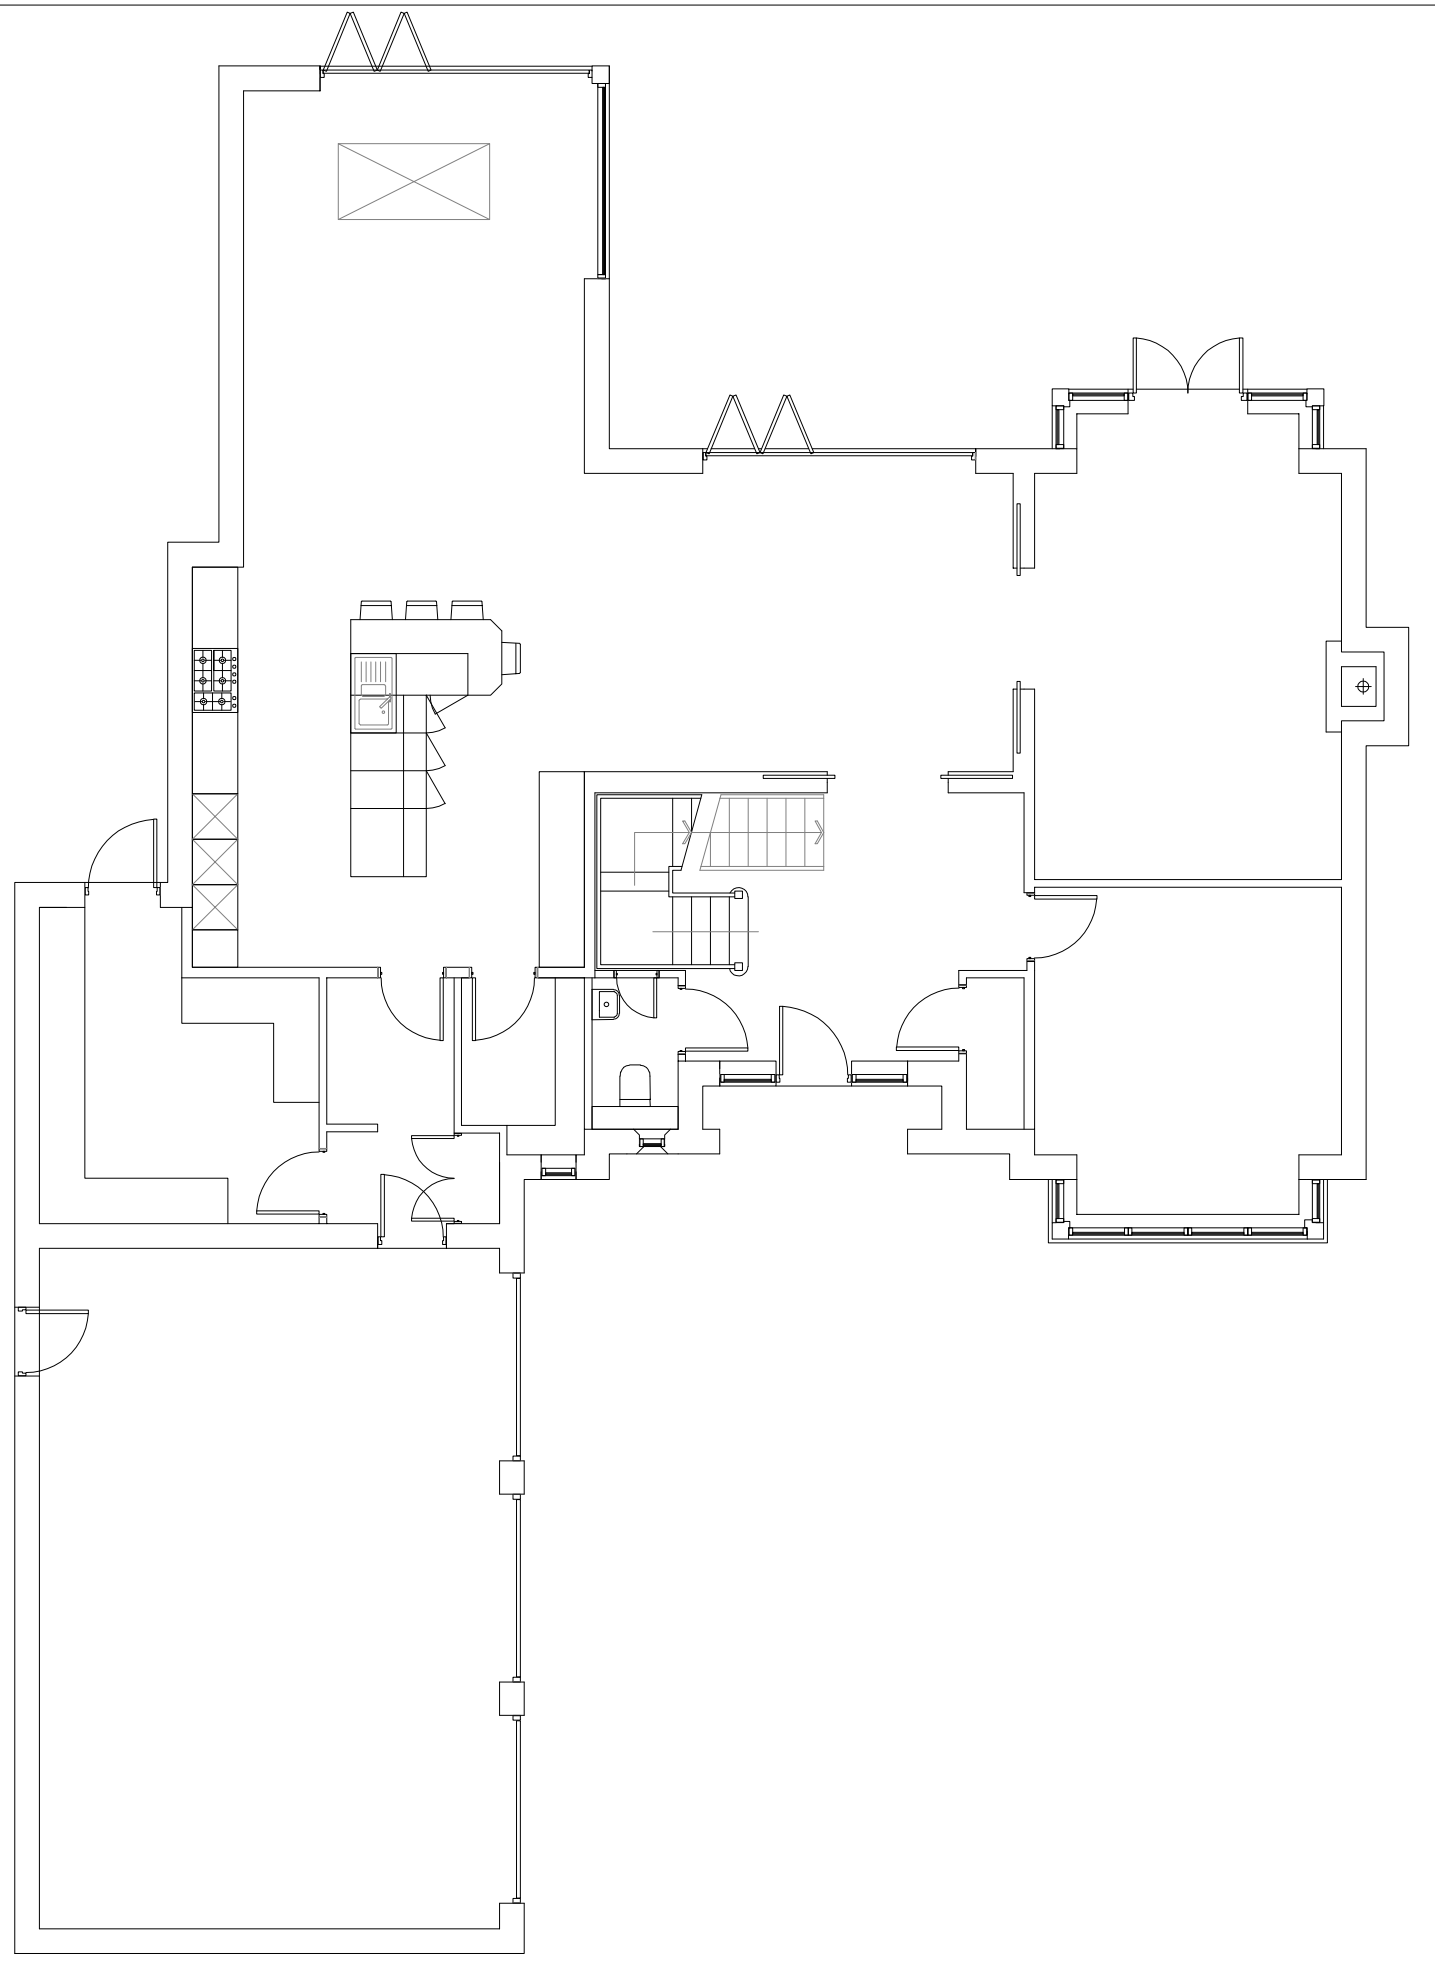

GROUND FLOOR PLAN

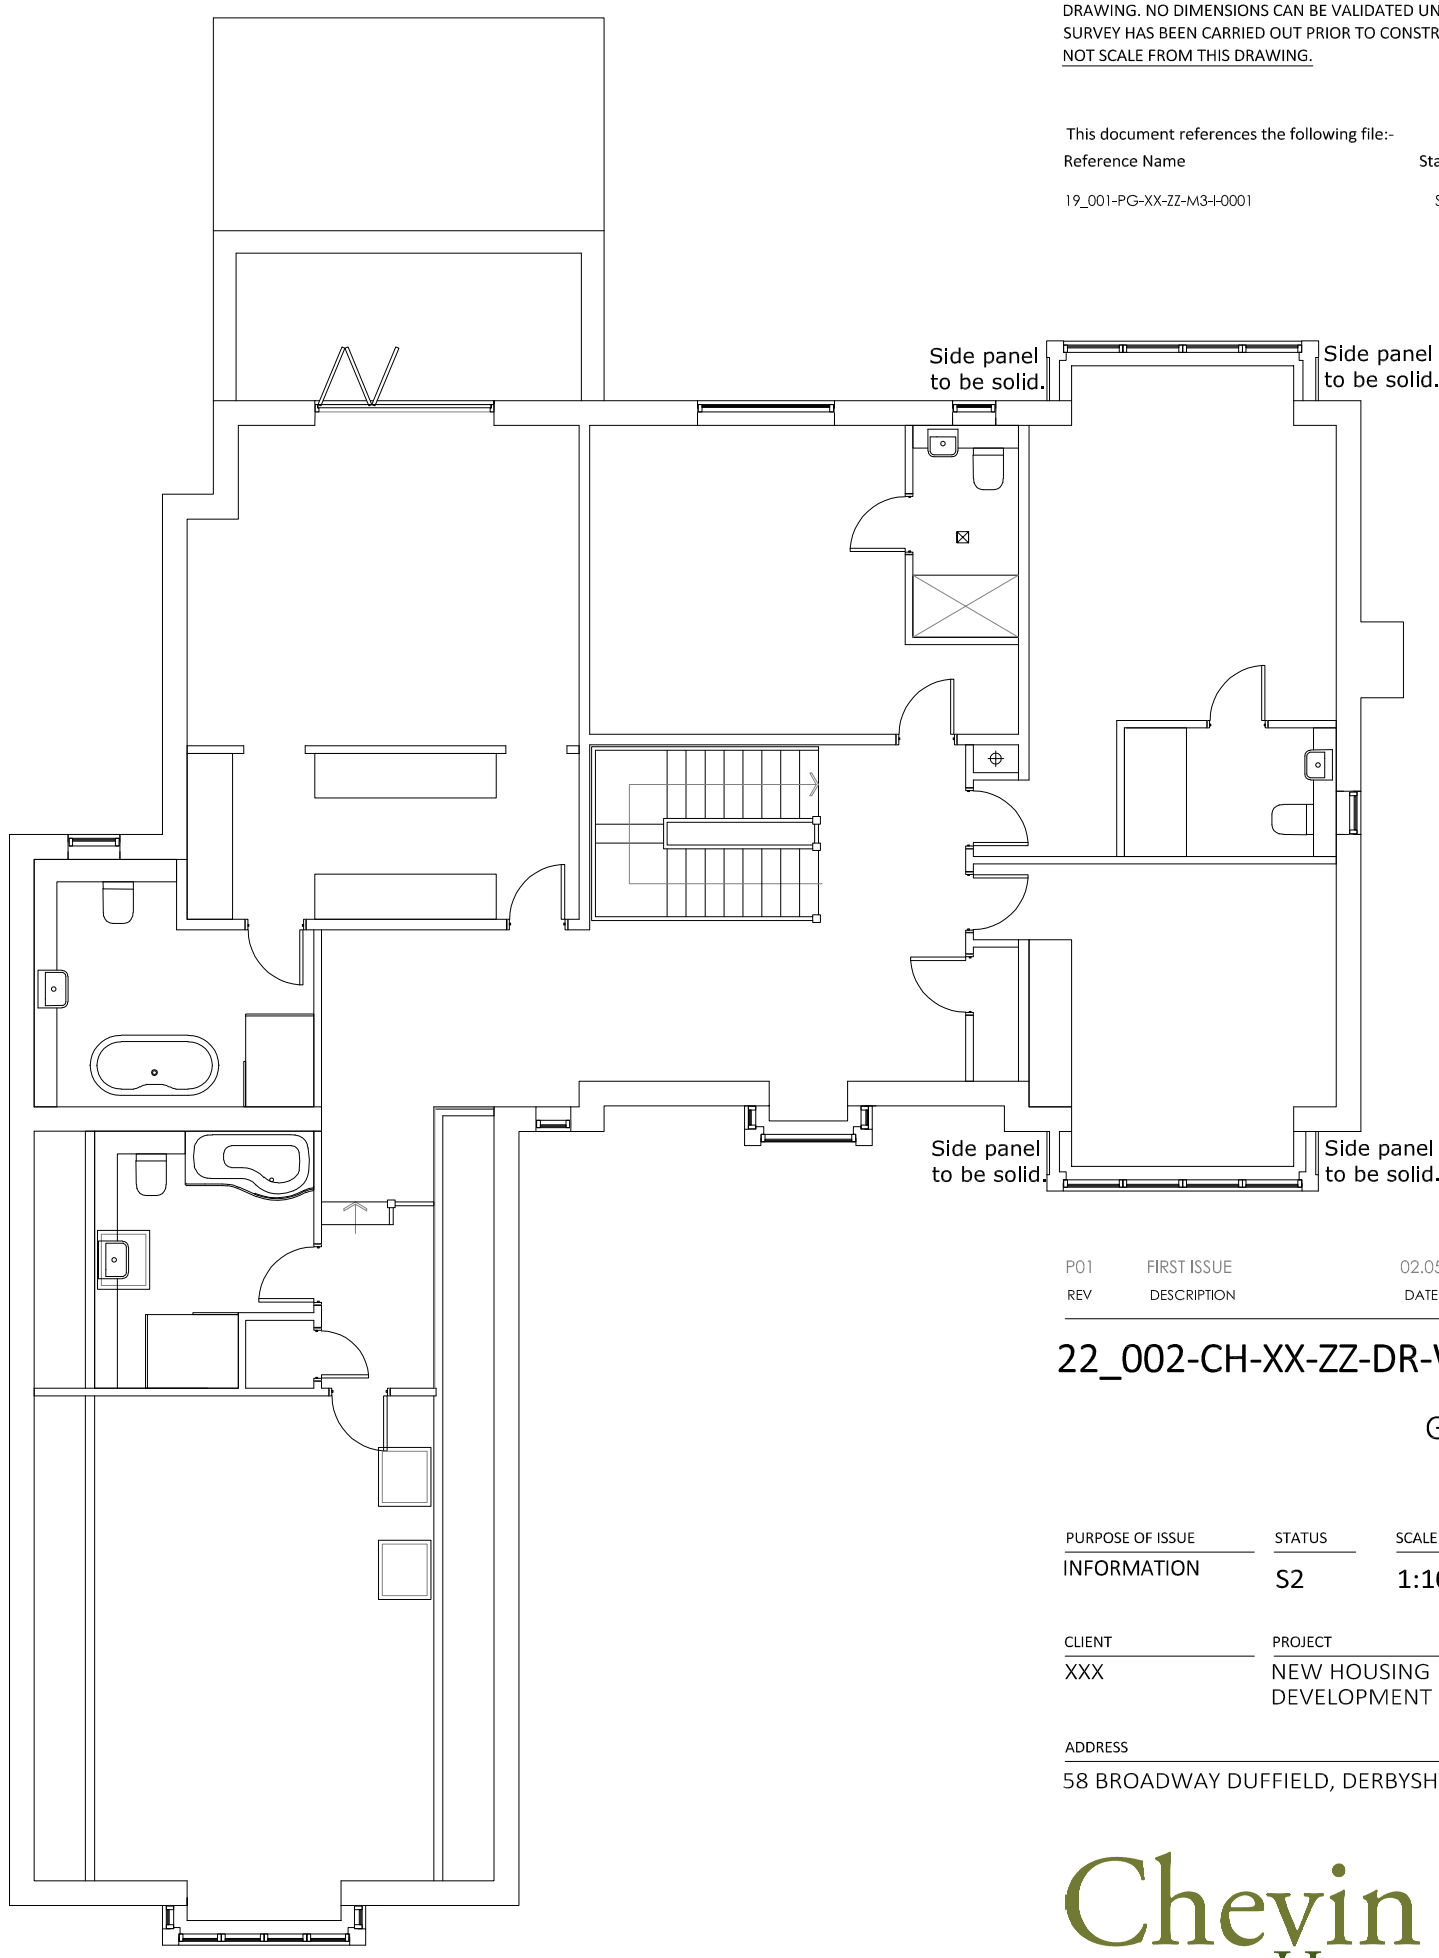

FIRST FLOOR PLAN

REV	DESCRIPTION	DATE	DRAWN/ CHK'D
P01	FIRST ISSUE	02.05.23	MTS/MTS

22_002-CH-XX-ZZ-DR-W- **1203**

GA PLANS 1

PURPOSE OF ISSUE	STATUS	SCALE at A3	REVISION
INFORMATION	S2	1:100	P01

CLIENT
XXX

PROJECT
NEW HOUSING DEVELOPMENT

ADDRESS
58 BROADWAY DUFFIELD, DERBYSHIRE

Chevin Homes

CHEVIN HOMES LTD 44 FRIAR GATE DERBY DE1 1DA. 01332 366873. INFO@CHEVINHOMES.COM