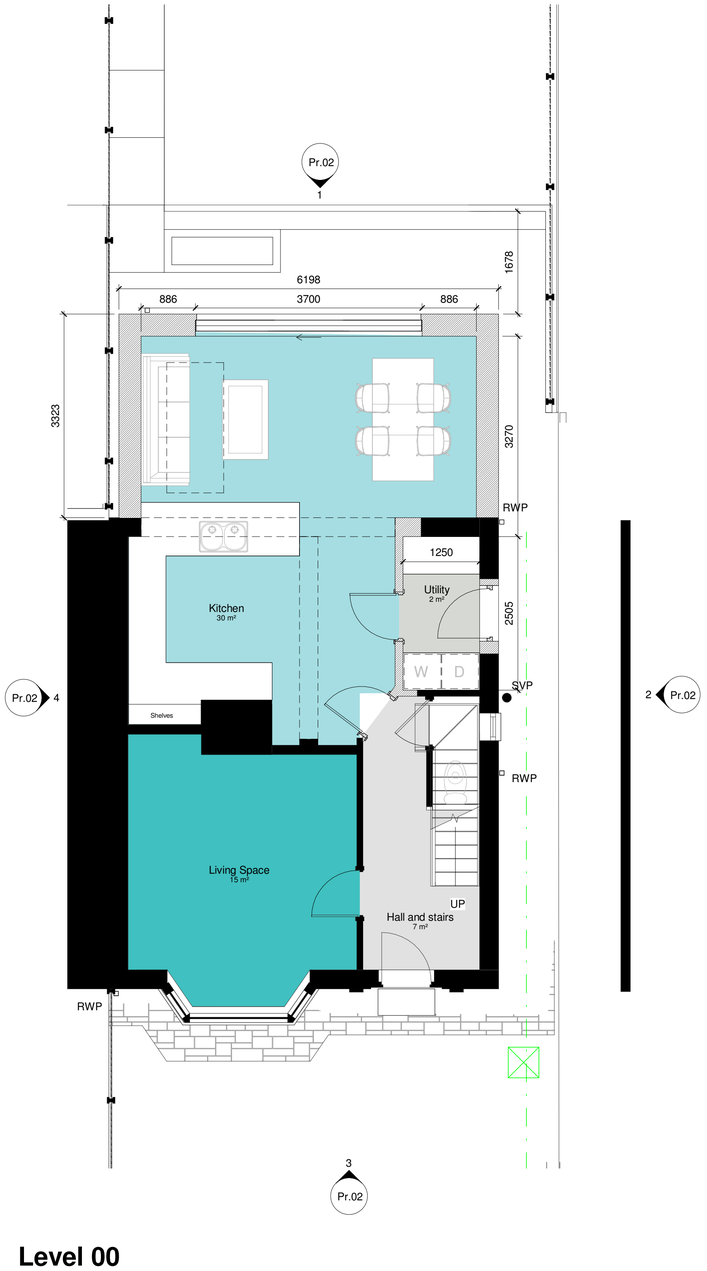

Level 00
1 : 50



Level 01
1 : 50

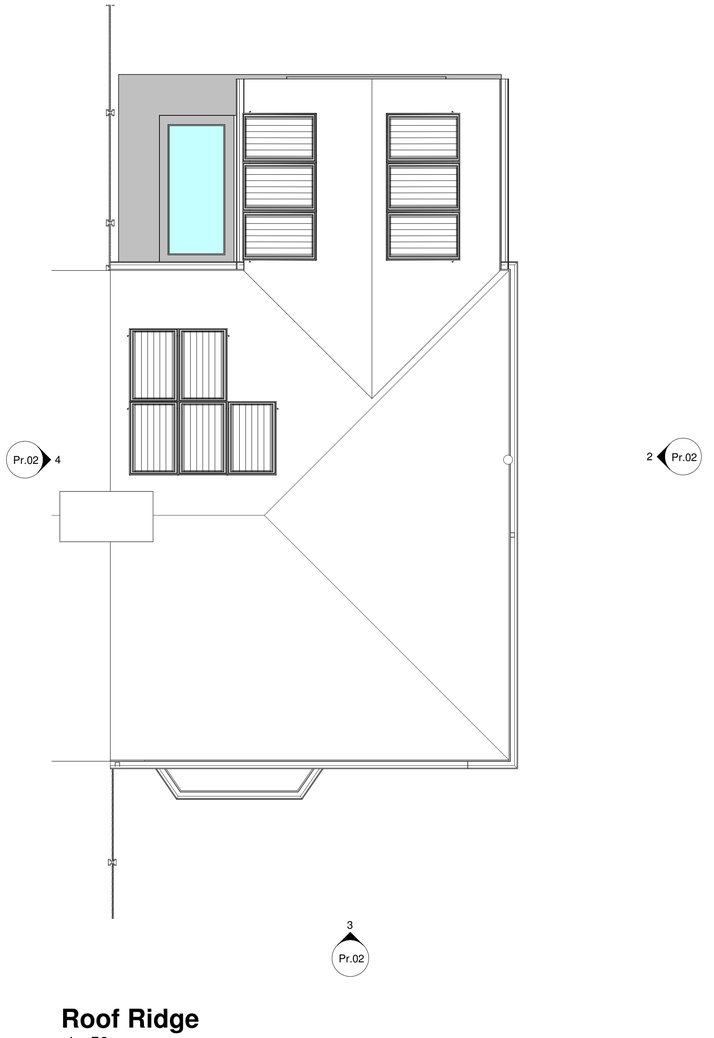

Roof Ridge
1 : 50

MHA
MANNING HOLDEN ARCHITECTS

0m 1m 2m 3m 4m 5m

VISUAL SCALE 1:50 @ A1

*All dimensions to be checked on site prior to the contractor starting work. This drawing does not indicate structural design - a Structural Engineer should be appointed to undertake detailed structural design and calculations. This drawing has been prepared solely for the purposes of obtaining planning consent and should not be used for construction purposes. No liability will be accepted should this drawing be used for anything other than a planning drawing.

Department Legend

- Bathrooms
- Bedrooms
- Circulation
- Kitchens
- Living space
- Office

N

PROJECT
149a Belper Lane, DE56 2UJ

SHEET
Proposed Plans

CLIENT
Florence Mulvey

Date	Project number	Scale (@ A1)
04.06.2021	402	1 : 50

Drawn by	DRAWING NUMBER	REV
MJD	Pr.01	
Checked by		
MH		

12/05/2023 10:09:46



Proposed - 1
1 : 50



Proposed - 2
1 : 50



Proposed - 3
1 : 50



Proposed - 4
1 : 50

MHA
MANNING HOLDEN ARCHITECTS

0m 1m 2m 3m 4m 5m

VISUAL SCALE 1:50 @ A1

*All dimensions to be checked on site prior to the contractor starting work. This drawing does not indicate structural design - a Structural Engineer should be appointed to undertake detailed structural design and calculations. This drawing has been prepared solely for the purposes of obtaining planning consent and should not be used for construction purposes. No liability will be accepted should this drawing be used for anything other than a planning drawing.

PLANNING MATERIAL KEY

1	Vertical timber cladding	4	Dark gray aluminium window	7	Solar panels
2	Brick to match existing	5	External glazed door (frosted)	8	Rain water pipe
3	Tiled roof to match existing	6	White facsia to match existing		

PROJECT
149a Belper Lane, DE56 2UJ

SHEET
Proposed Elevations

CLIENT
Florence Mulvey

Date	Project number	Scale (@ A1)
04.06.2021	402	1 : 50

Drawn by	DRAWING NUMBER	REV
Author	Pr.02	
Checked by		
Checker		

12/05/2023 10:10:03