# 8 Field Row, Belper, Derbyshire, DE56 1DH - Change of Roofing Materials




ReQuestaPlan

0 50
Metres

N

**Plan Produced for:** Mr P Knowles - Owner

**Date Produced:** 28 Apr 2023

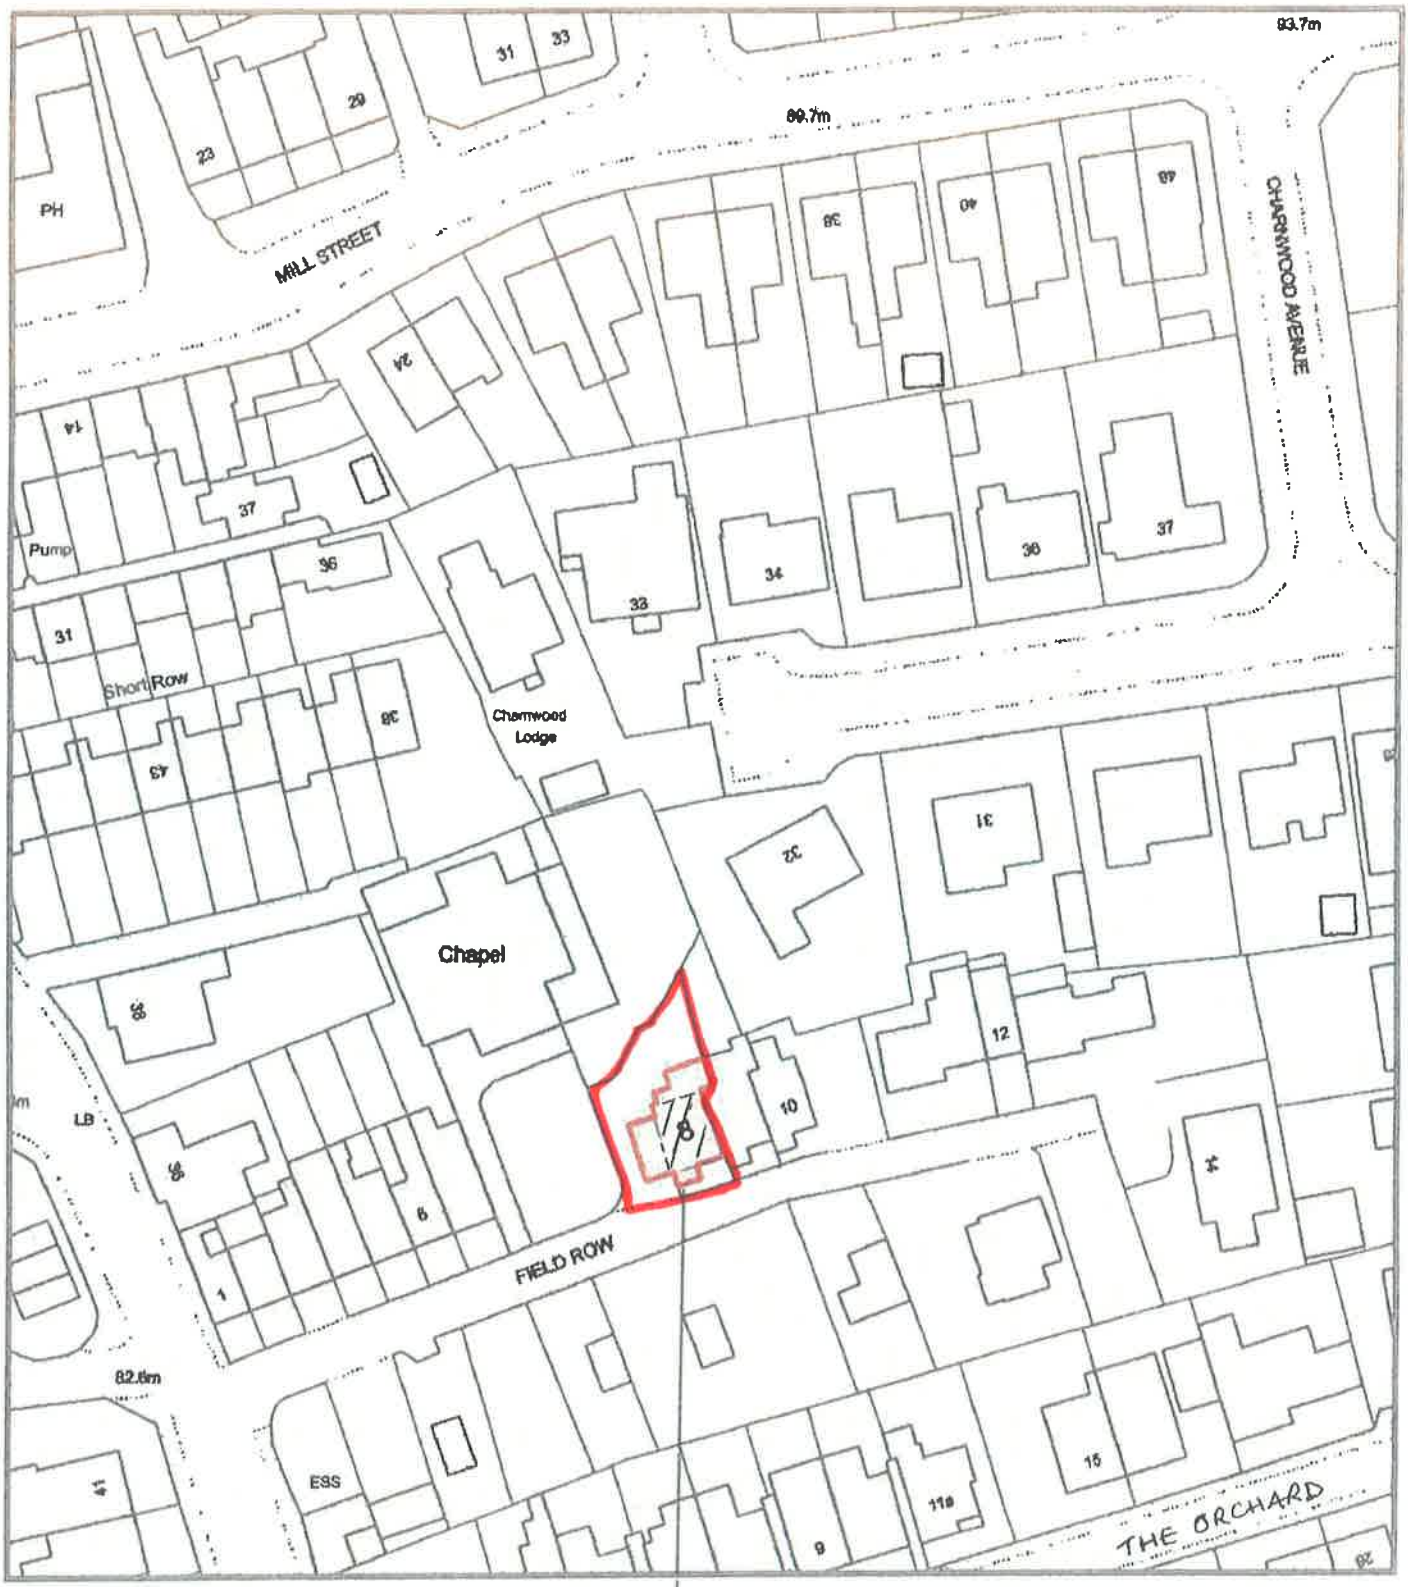
**Plan Reference Number:** TQRQM23118124635232

**Scale:** 1:1250 @ A4

© Crown copyright and database rights 2023 OS 100042766




No. 8 Field Row.


MILL STREET
CHARNWOOD AVENUE
FIELD ROW
THE ORCHARD
Short Row
Charnwood Lodge
Chapel
Pump
PH
LB
ESS
89.7m
83.7m
82.6m
No. 8 Roof =