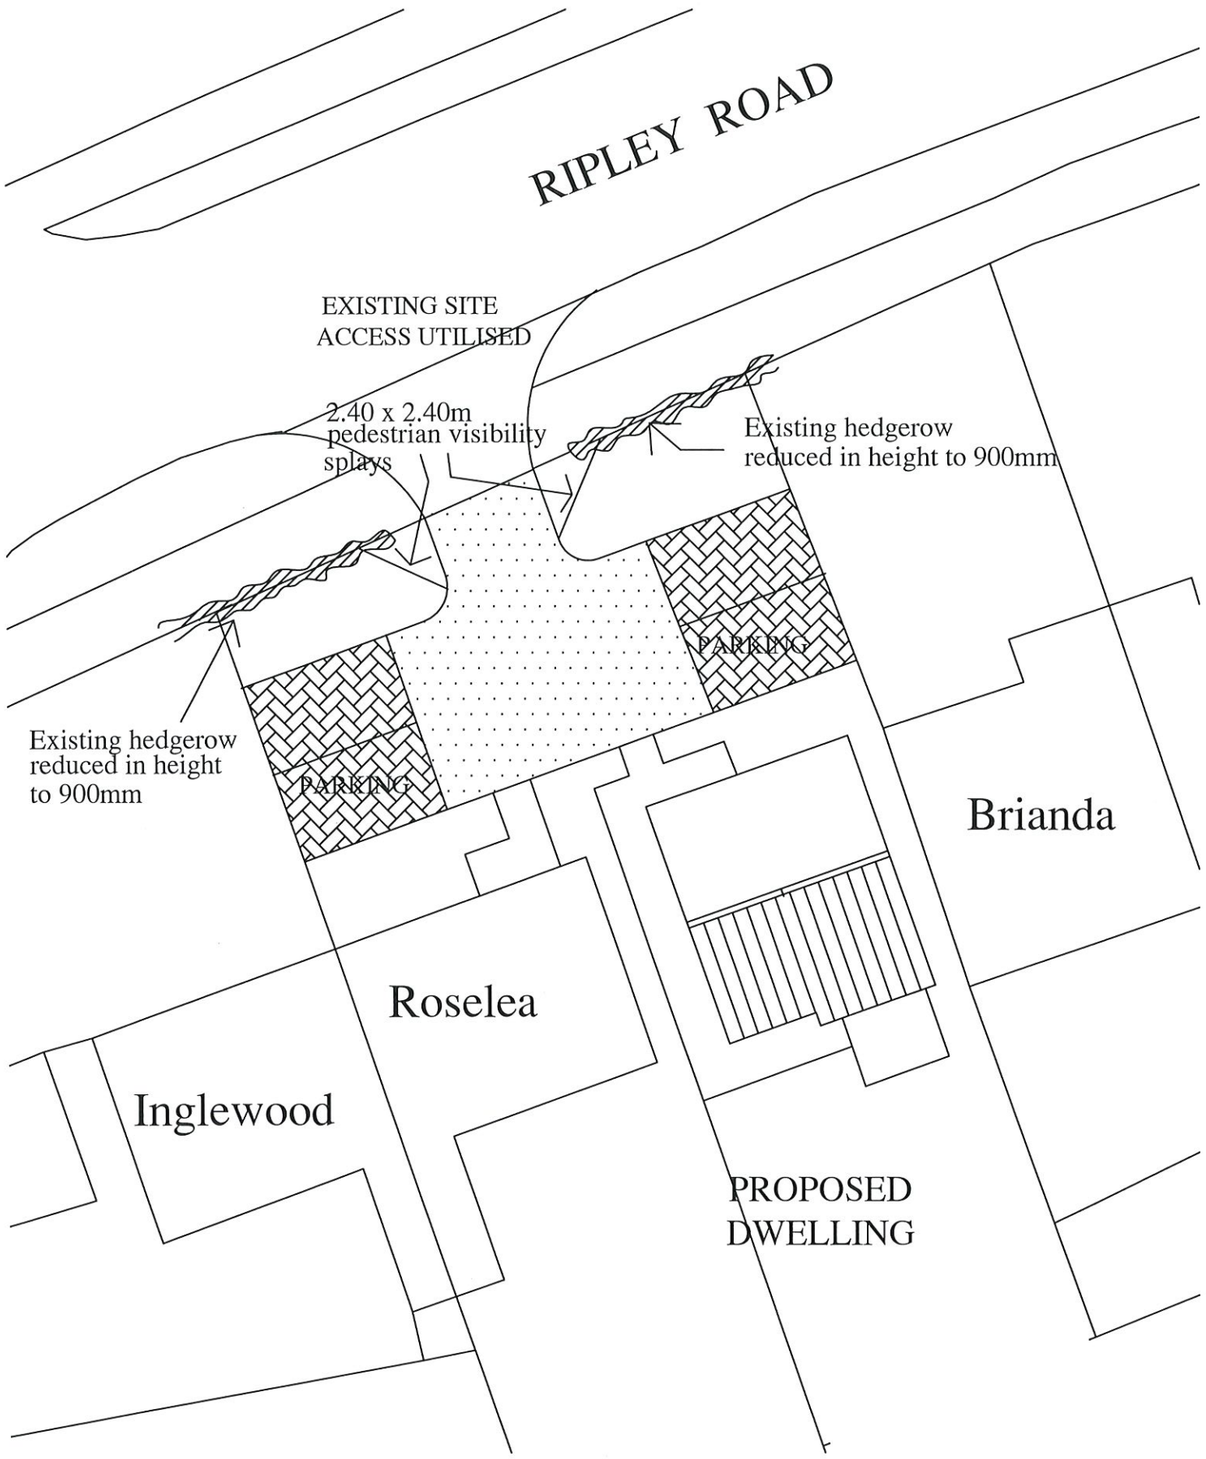

BLOCK PLAN Scale - 1 : 200

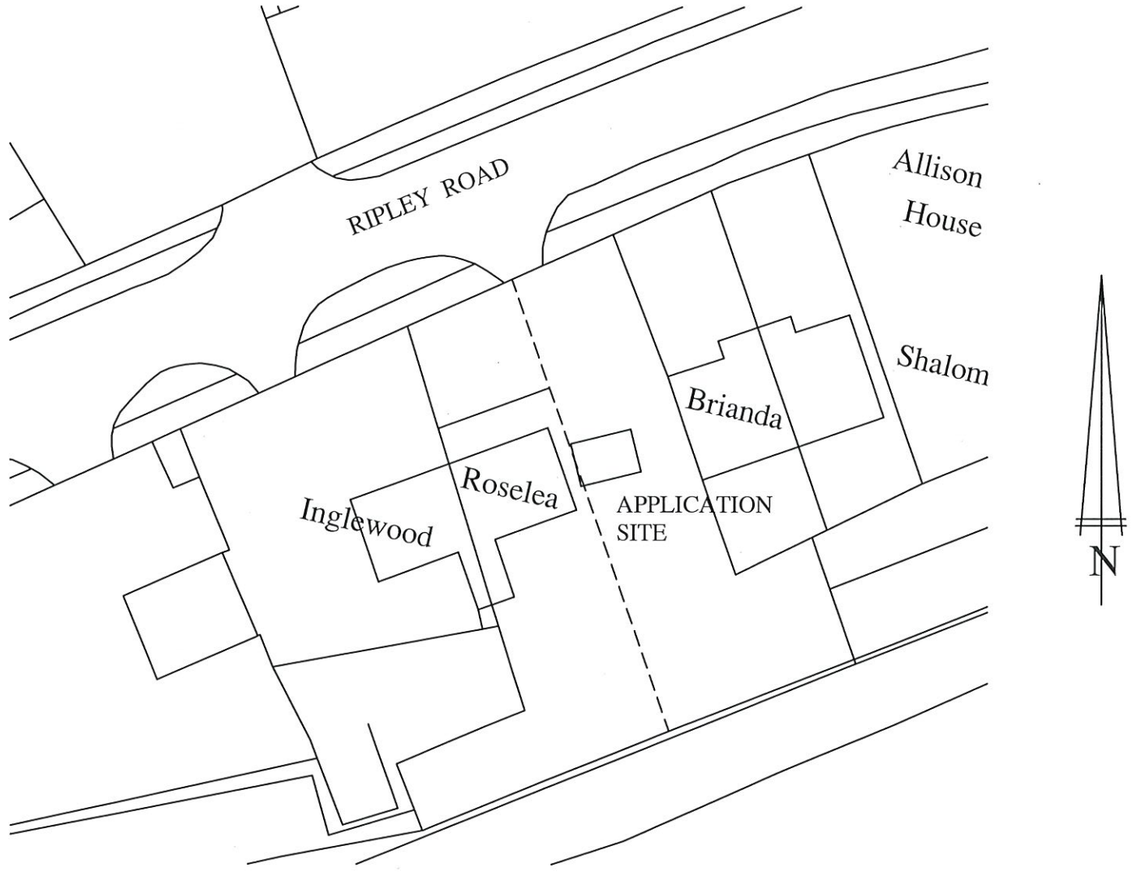

LOCATION PLAN Scale - 1 : 500

Rev.A. additional notes added to satisfy Highways

NTR Design & Build limited
212a Derby Road
Swanwick
Derbys DE55 1AD
Telephone 07966 432317

Email - ntrdesign@btinternet.com

Project Title

Proposed Dwelling at
Roselea, Ripley Road, Ambergate,
Derbyshire, DE55 7BJ

Drawing

Location Plan
Site Plan

Scale	Drawn By	Revision
1: 500 1:250	NTR	A.
Date	Drawing No	
February 2023	AC1/02/23	