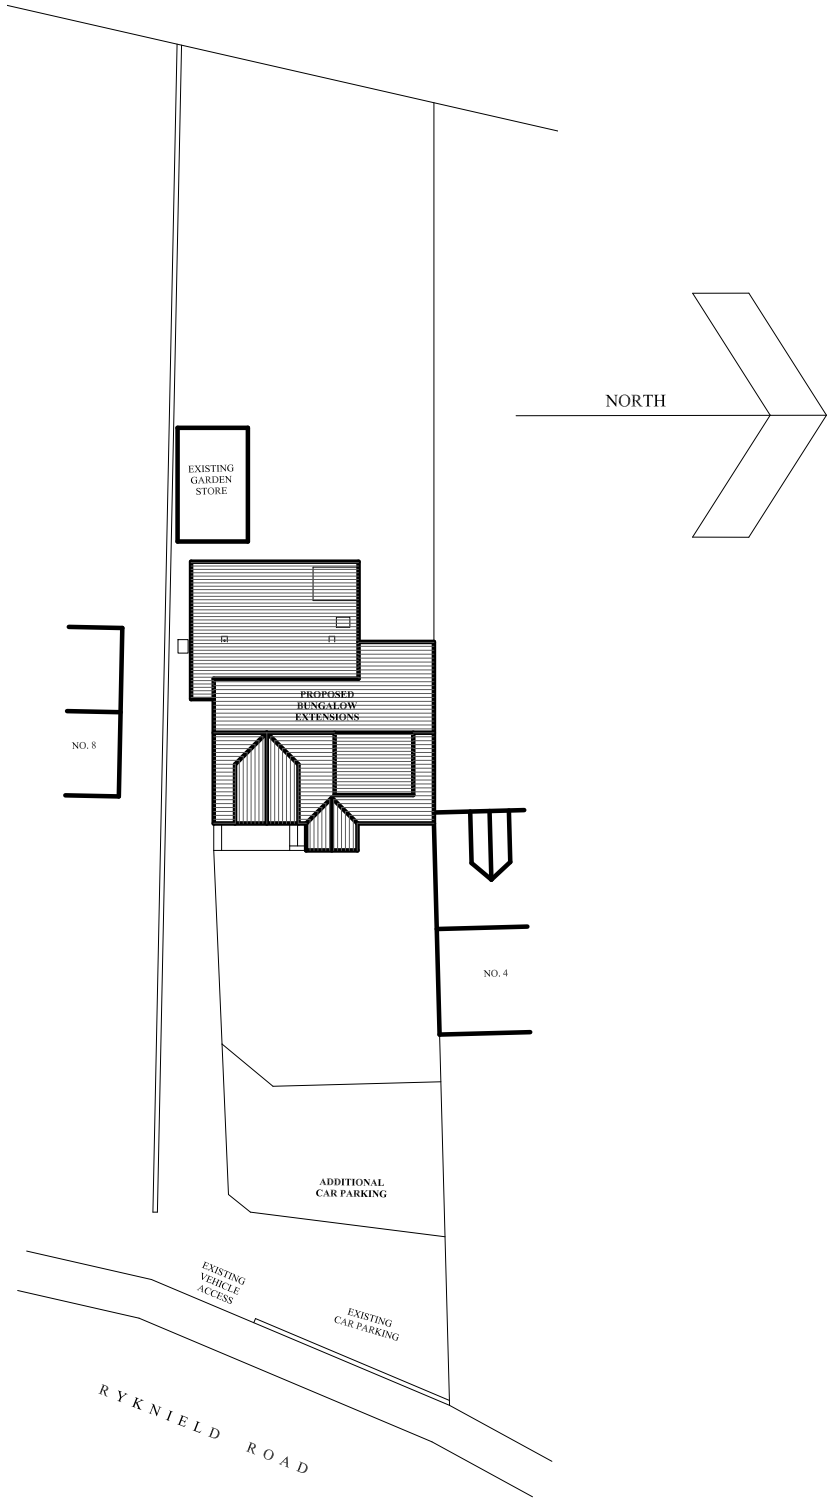

SITE PLAN
Scale 1 : 250 (at paper size A4)