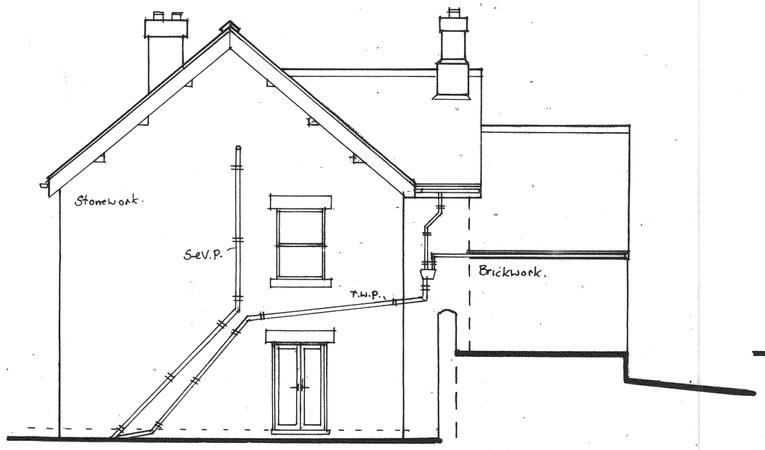

SIDE ELEVATION. (N.) (1·100.)

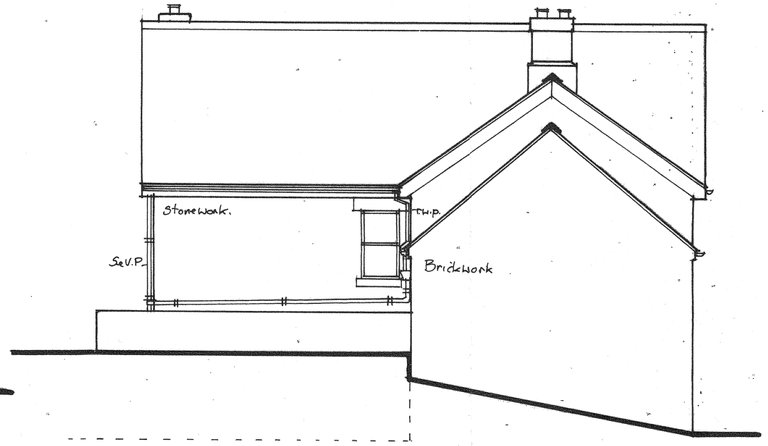

REAR ELEVATION. (W.)

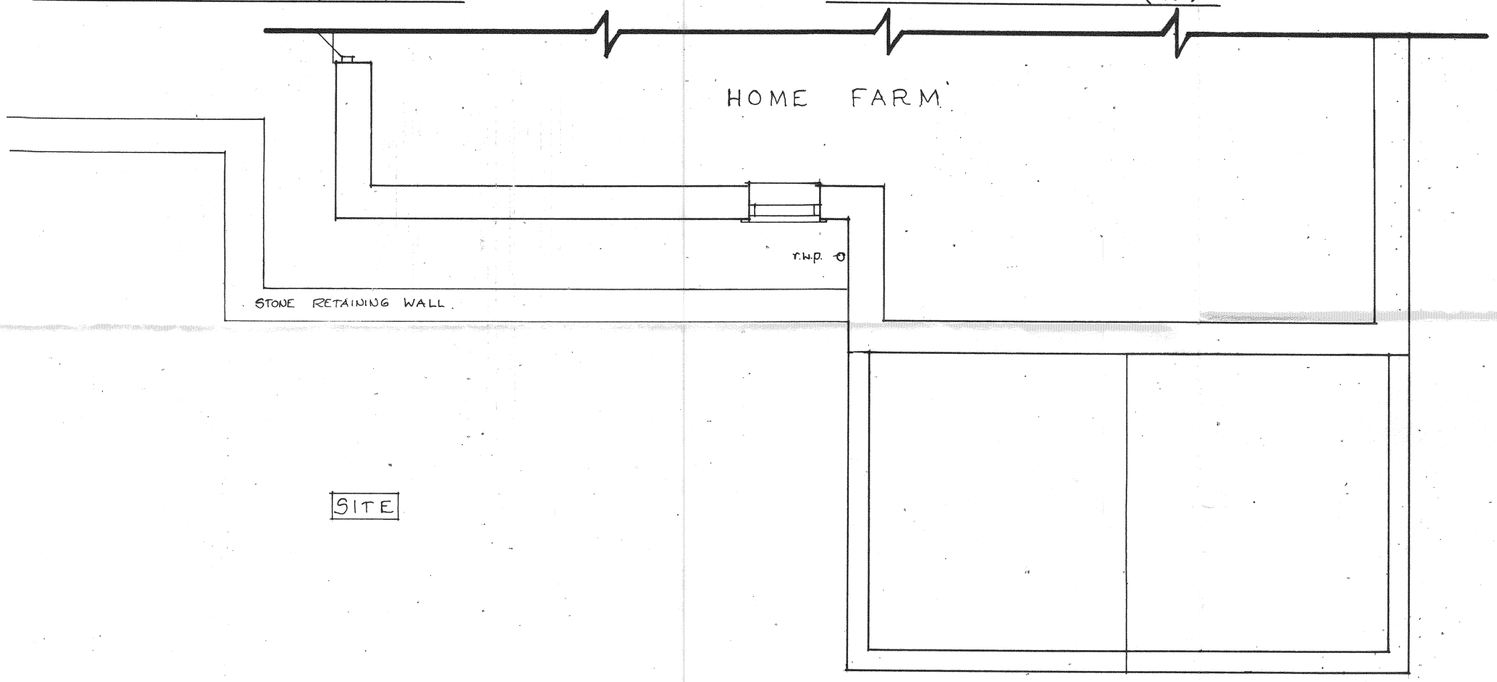

GROUND FLOOR PLAN. (1·50.)

Notes:
All dimensions must be checked on site and not scaled from this drawing.

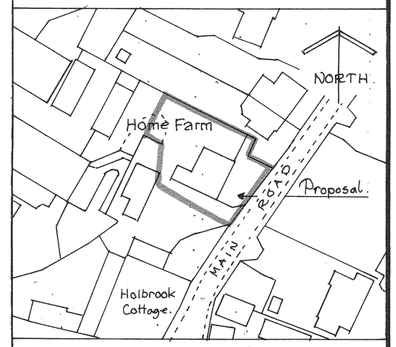

LOCATION PLAN. (SCALE-1·1250)

A		
	Date	Revisions

© copyright

Client

MR. M.J. DUNNE.

Job Title

PROPOSED DETACHED DOUBLE GARAGE TO REAR OF 'HOME FARM', MAIN ROAD, PENTRICH, DERBYSHIRE, DE5-3RE.

Drawing Title

EXISTING LAYOUTS.

Scale 1·50, 1·100, & 1·1250.

Date MAY-2023. Drawn by CDO

DICKINSON BUILDING DESIGN LTD.
BUILDING DESIGN CONSULTANTS
Domestic/Industrial/Commercial
Local Authority Approvals
Building Plans, Grants etc.
☎ 01332 831429
Mob. 07989 025551
E: dbdltd@btconnect.com
Rectory Lane
Breadsall, Derby
DE21 5LL

Drg. No.	Rev.
01/05/2023/01.	

420 x 594mm A2.