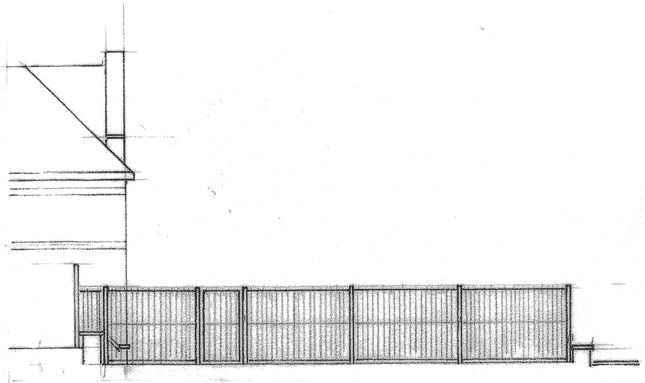

SIDE



FRONT

PROPOSED SECURITY STEEL FENCING
1.8m HIGH, VERTICAL RAILS, COLOUR BLACK

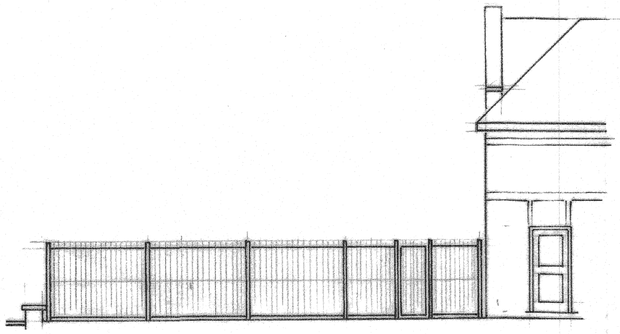

SIDE

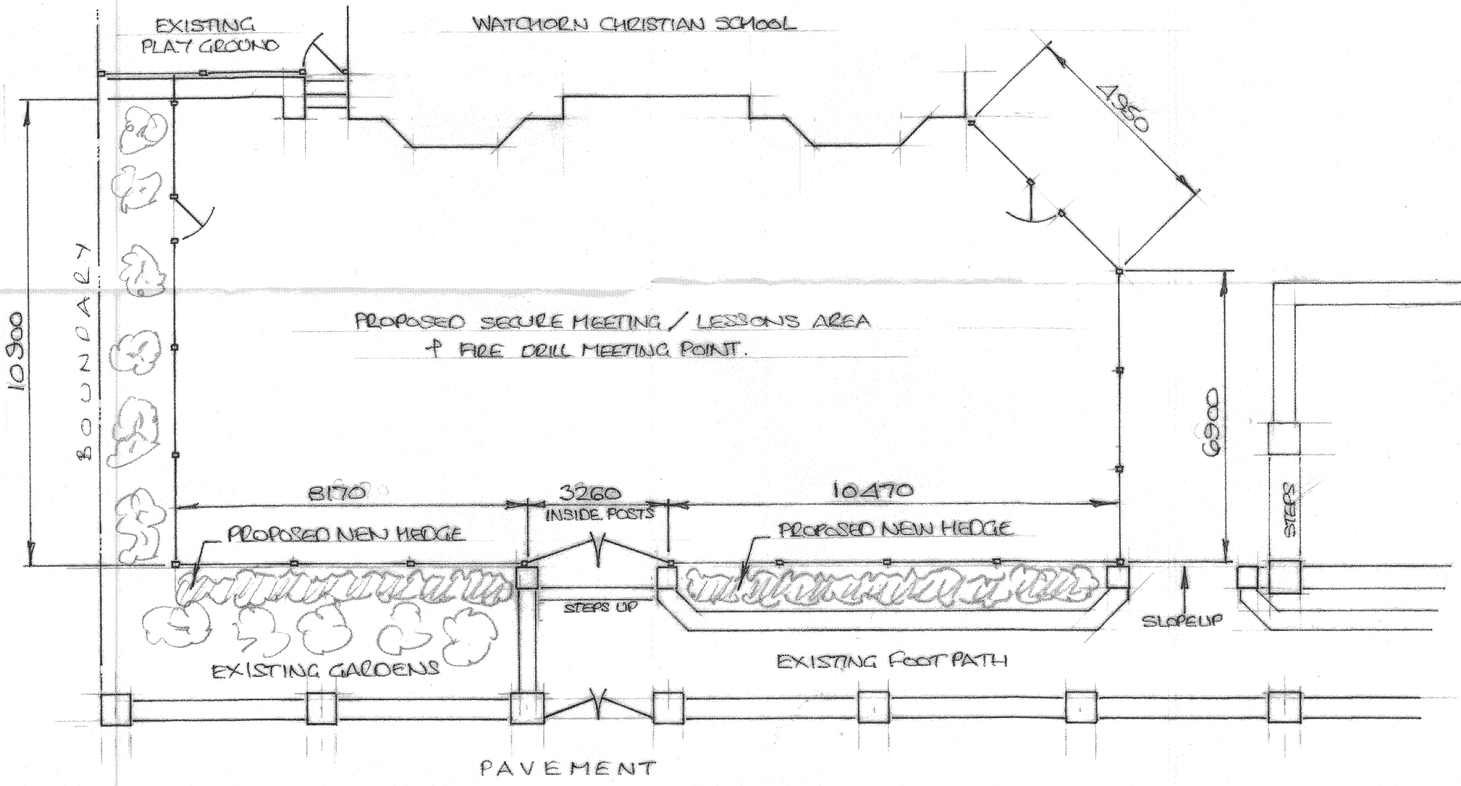

PLAN

PROPOSED SECURITY FENCING
WATCHORN CHRISTIAN SCHOOL
DERBY ROAD, ALFRETON.
SCALE 1:100 DATE MAY 2023