Ground Floor Plan

Scale 1:50

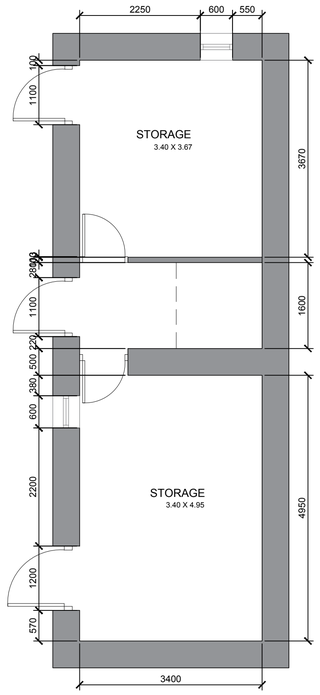

First Floor Plan

Scale 1:50

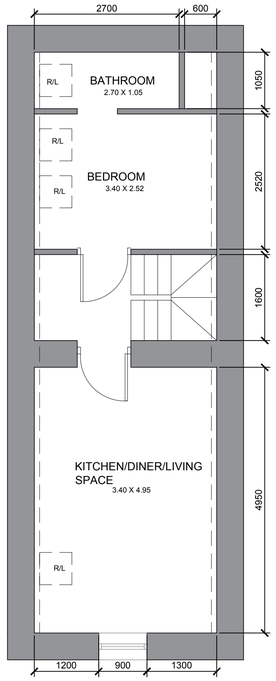

Rev:

Rev Date: 17/05/2023

Drawn By: AP

Rev Details:
Initial Issue

DRAWING FOR INFORMATION ONLY

Anita Punchard | Bsc (Hons) | Building Surveyor

Client:

PROJECT:
Barn Conversion, DerbyRoad

Drawing No:

Drawing Title:
Elevations

Scale @ A1:
As Shown