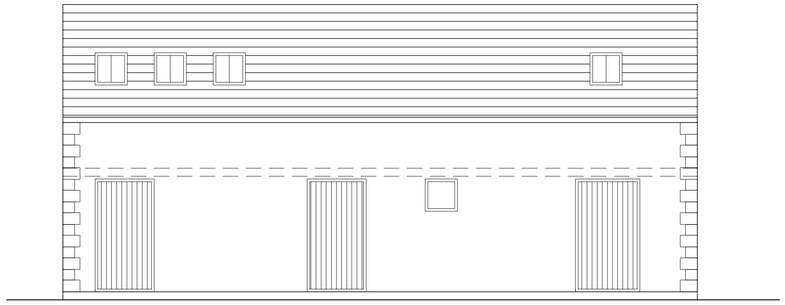

East Elevation
Scale 1:50

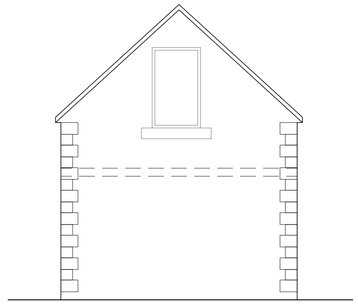

South Elevation
Scale 1:50

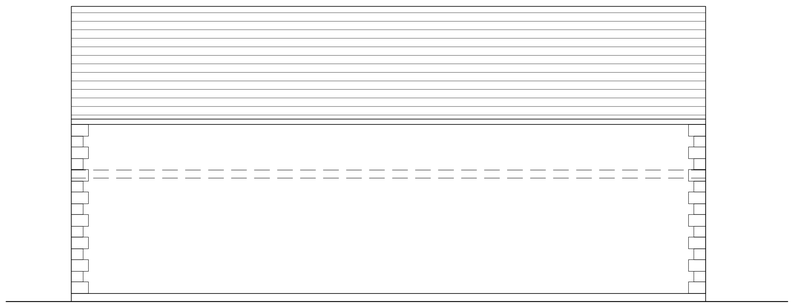

West Elevation
Scale 1:50

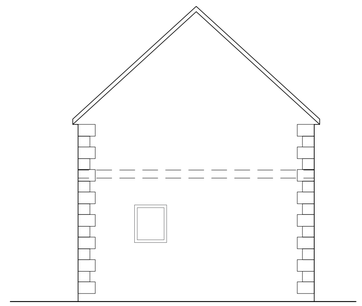

North Elevation
Scale 1:50

Rev:
Rev Date: 17/05/2023
Drawn By: AP

Rev Details:
Initial Issue

DRAWING FOR INFORMATION ONLY

Anita Punchard | Bsc (Hons) | Building Surveyor

Client:

PROJECT:
Barn Conversion, DerbyRoad

Drawing No:

Drawing Title:
Elevations

Scale @ A1:
As Shown