KEY :

MH	Man–hole
IC	Inspection Chamber
G	Gully
LP	Lamp–post
RNP	Road Nameplate
SV	Stop Valve
WM	Water Meter
BTIC	British Telecom IC
CATV	Cable TV IC
TP	Telegraph Pole
FH	Fire Hydrant
C/L	Chain–link fence
C/B	Close–boarded fence
O/B	Open–boarded fence
M/R	Metal railings
BrW	Brick wall
BrS	Brick setts
CPS	Concrete paving slabs
TofW	Top of wall level
Shr	Shrubbery


TREES

G	Trunk circumference
mb	multi–boled
S	Spread (Diameter)
H	Height (Estimate)
Pol	Pollarded

▲ S104 Survey station

Approximate North

Level Datum : Arbitrary Local Datum

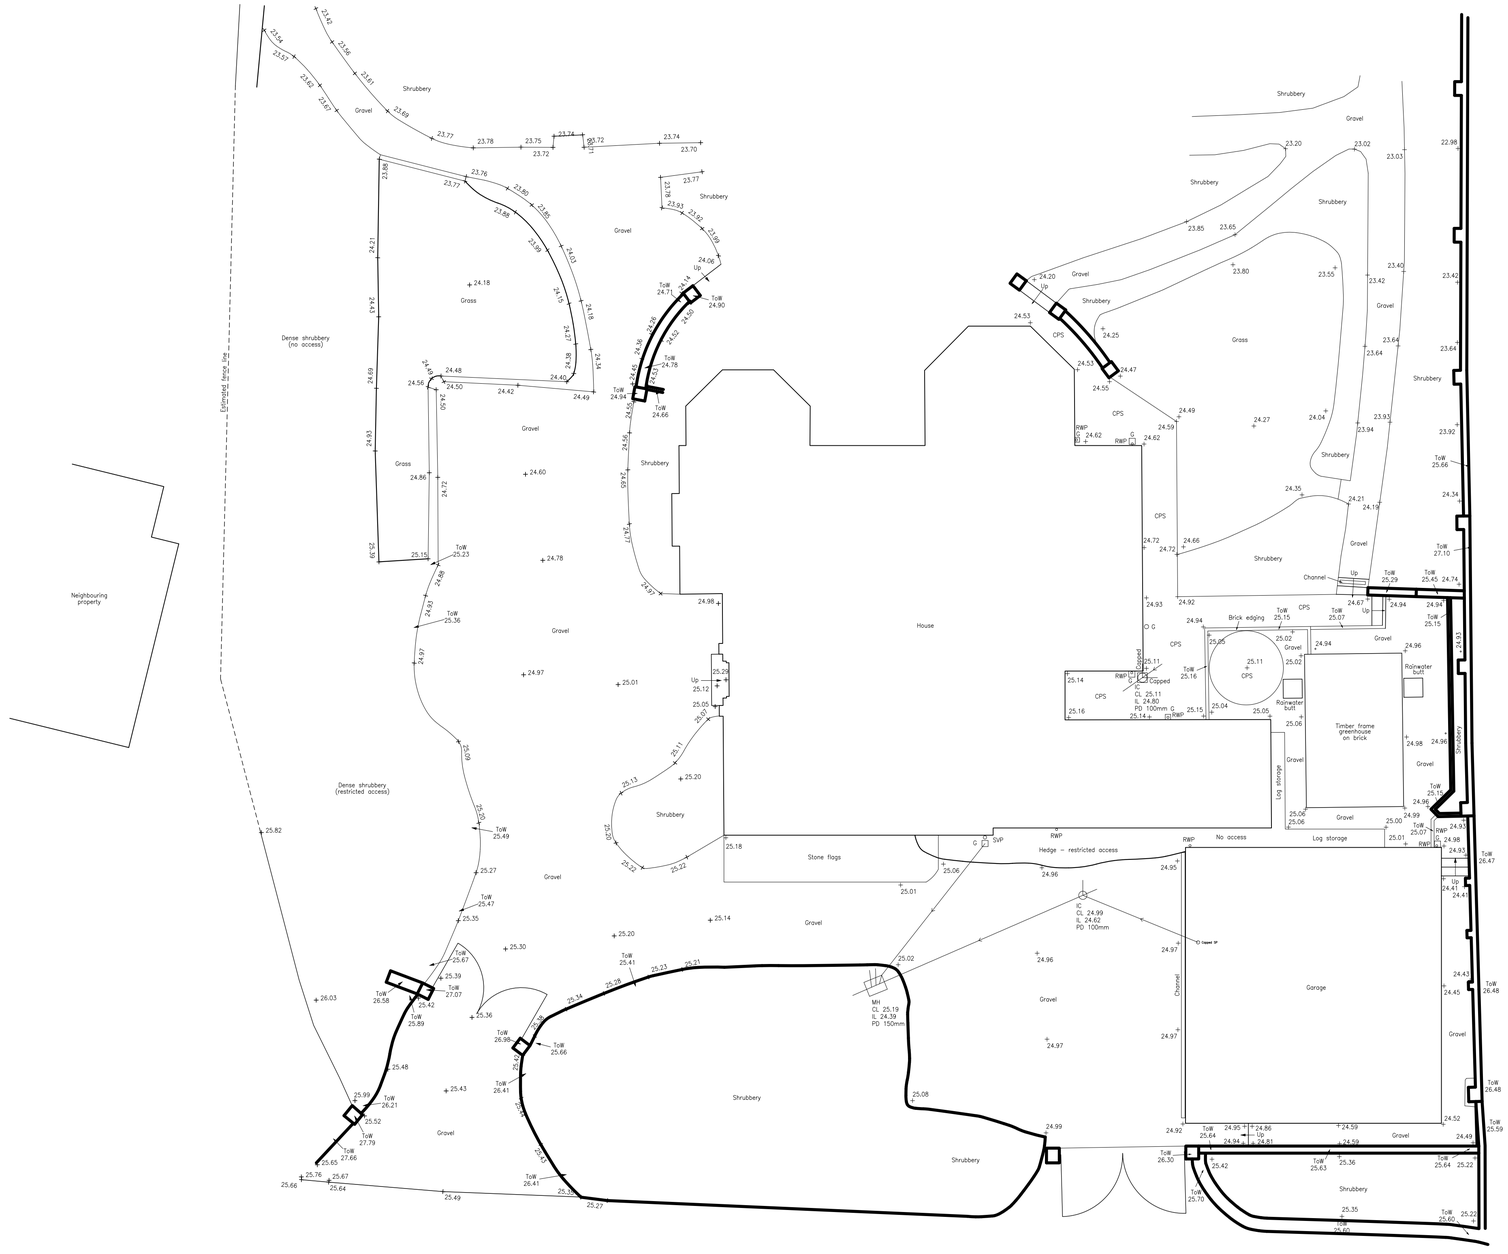

GA PLANS & ELEVATIONS
SCALE 1:50 @ A1

PLEASE NOTE: THESE DRAWINGS ARE FOR INFORMATION AND MUST NOT BE USED FOR CONSTRUCTION

This drawing, electronic file & content is copyright of the designer. All rights reserved. You may not, except with our express written permission, copy, distribute or commercially exploit the content. Nor may you transmit it or store it in a website or other form of electronic retrieval system.
Do not scale from this drawing. All dimensions to be checked onsite prior to commencement of works.

Derbyshire Land & Building Surveys

SURVEY DRAWINGS

Paper Scale Check 0 10 20 50 mm

client
Mr Will Hodson

drawing scale
1:100


location
29, Hazelwood Road
Duffield


date
May 2022

drawing name
Existing Site-Plan

drawing number
DLB2291-01

revision
REV 02

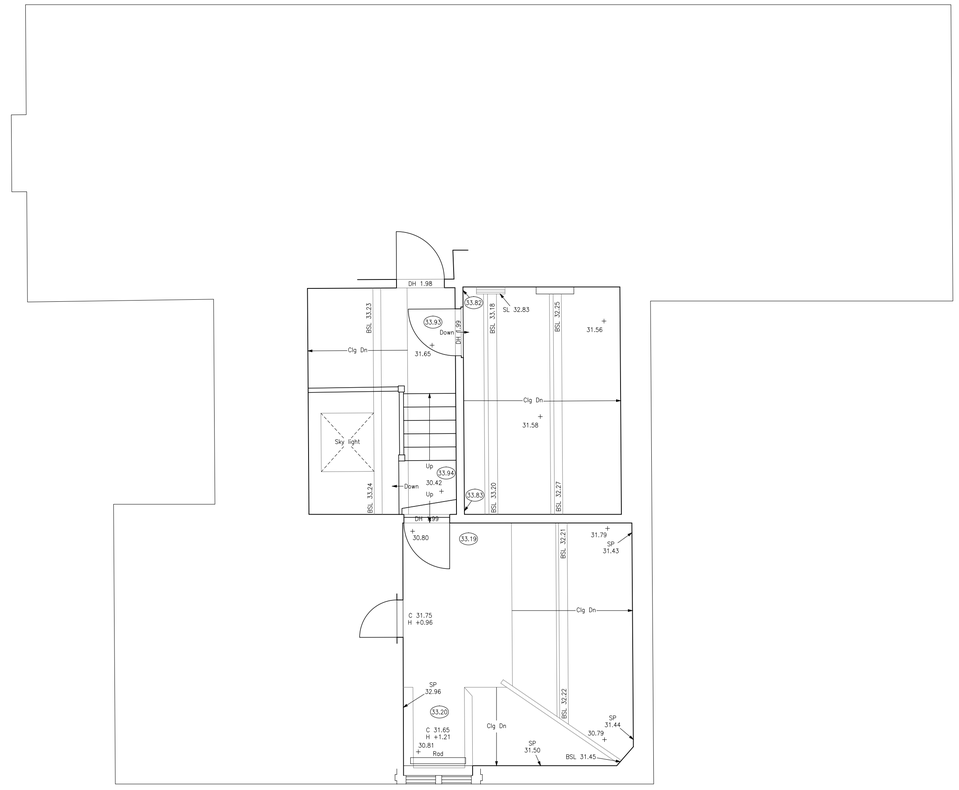

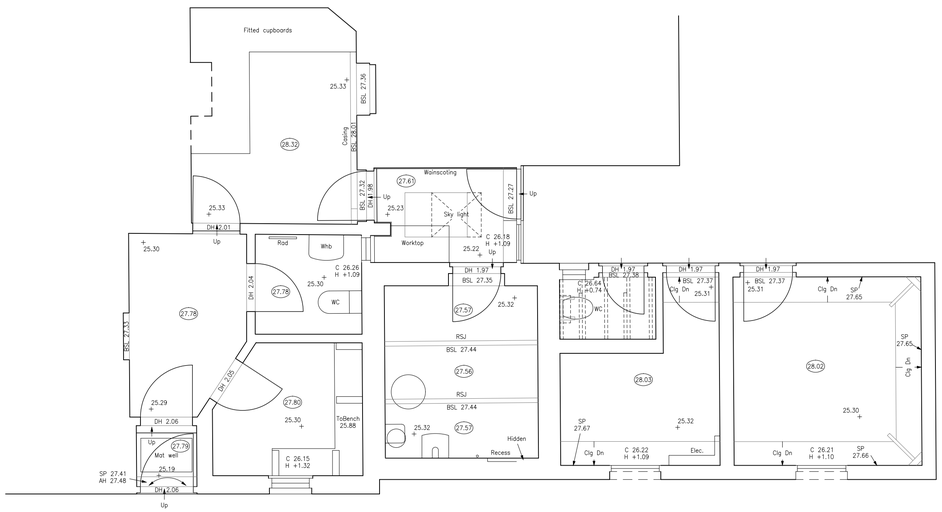

KEY :

MH	Man–hole
IC	Inspection Chamber
G	Gully
LP	Lamp–post
RNP	Road Nameplate
SV	Stop Valve
WM	Water Meter
BTIC	British Telecom IC
CATV	Cable TV IC
TP	Telegraph Pole
FH	Fire Hydrant
C/L	Chain–link fence
C/B	Close–boarded fence
O/B	Open–boarded fence
M/R	Metal railings
BrW	Brick wall
BrS	Brick setts
CPS	Concrete paving slabs
TofW	Top of wall level
Shr	Shrubbery

TREES

G	Trunk circumference
mb	multi–boled
S	Spread (Diameter)
H	Height (Estimate)
Pol	Pollarded

▲ S104 Survey station

Approximate North

Level Datum : Arbitrary Local Datum

GA PLANS & ELEVATIONS
SCALE 1:50 @ A1

PLEASE NOTE: THESE DRAWINGS ARE FOR INFORMATION AND MUST NOT BE USED FOR CONSTRUCTION

This drawing, electronic file & content is copyright of the designer. All rights reserved. You may not, except with our express written permission, copy, distribute or commercially exploit the content. Nor may you transmit it or store it in a website or other form of electronic retrieval system.

Do not scale from this drawing. All dimensions to be checked onsite prior to commencement of works.

Derbyshire Land & Building Surveys

0 10 20 50 mm Paper Scale Check

SURVEY DRAWINGS

client
Mr Will Hodson

drawing scale
1:50

location
29, Hazelwood Road
Duffield

date
May 2022

drawing name
Existing Floor-Plans

drawing number
DLB2291-02

revision
REV 02


KEY :


MH	Man–hole
IC	Inspection Chamber
G	Gully
LP	Lamp–post
RNP	Road Nameplate
SV	Stop Valve
WM	Water Meter
BTIC	British Telecom IC
CATV	Cable TV IC
TP	Telegraph Pole
FH	Fire Hydrant
C/L	Chain–link fence
C/B	Close–boarded fence
O/B	Open–boarded fence
M/R	Metal railings
BrW	Brick wall
BrS	Brick setts
CPS	Concrete paving slabs
TofW	Top of wall level
Shr	Shrubbery

TREES

G	Trunk circumference
mb	multi–boled
S	Spread (Diameter)
H	Height (Estimate)
Pol	Pollarded

▲ S104 Survey station

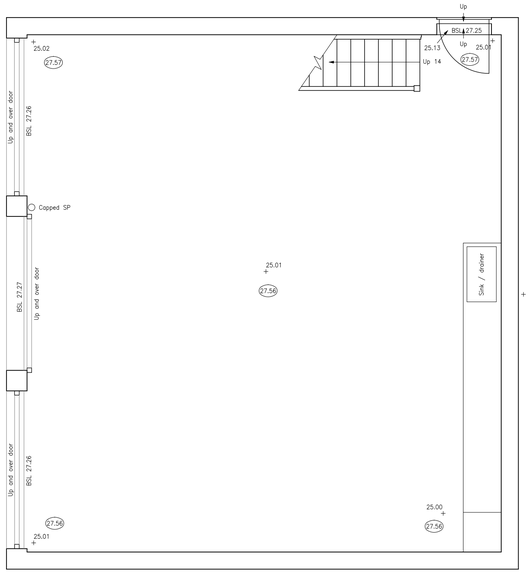

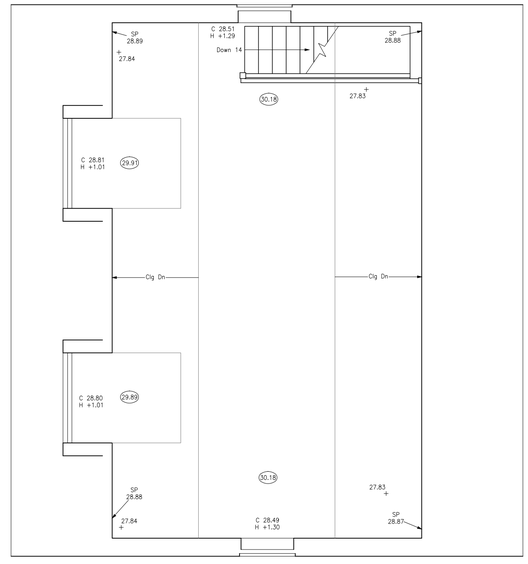

GA PLANS & ELEVATIONS
SCALE 1:50 @ A1

PLEASE NOTE: THESE DRAWINGS ARE FOR INFORMATION AND MUST NOT BE USED FOR CONSTRUCTION

This drawing, electronic file & content is copyright of the designer. All rights reserved. You may not, except with our express written permission, copy, distribute or commercially exploit the content. Nor may you transmit it or store it in a website or other form of electronic retrieval system.
Do not scale from this drawing. All dimensions to be checked onsite prior to commencement of works.

Approximate North

Level Datum : Arbitrary Local Datum

Derbyshire Land & Building Surveys

0 10 20 50 mm
Paper Scale Check

SURVEY DRAWINGS

client
Mr Will Hodson

drawing scale
1:50

location
29, Hazelwood Road
Duffield

date
May 2022

drawing name
Existing Floor-Plans (2)


drawing number
DLB2291-03

revision
REV 02



DATUM 23.000m

HOUSE EAST ELEVATION

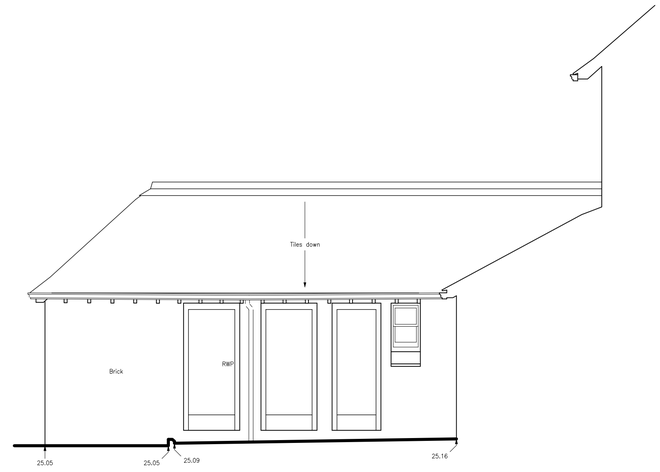

DATUM 23.000m

WEST ELEVATION

KEY :

MH	Man–hole
IC	Inspection Chamber
G	Gully
LP	Lamp–post
RNP	Road Nameplate
SV	Stop Valve
WM	Water Meter
BTIC	British Telecom IC
CATV	Cable TV IC
TP	Telegraph Pole
FH	Fire Hydrant
C/L	Chain–link fence
C/B	Close–boarded fence
O/B	Open–boarded fence
M/R	Metal railings
BrW	Brick wall
BrS	Brick setts
CPS	Concrete paving slabs
ToTW	Top of wall level
Shr	Shrubbery

TREES

G	Trunk circumference
mb	multi–boled
S	Spread (Diameter)
H	Height (Estimate)
Pol	Pollarded

▲ S104 Survey station

Level Datum : Arbitrary Local Datum



DATUM 23.000m

NORTH ELEVATION

GA PLANS & ELEVATIONS
SCALE 1:50 @ A1

PLEASE NOTE: THESE DRAWINGS ARE FOR INFORMATION AND MUST NOT BE USED FOR CONSTRUCTION

This drawing, electronic file & content is copyright of the designer. All rights reserved. You may not, except with our express written permission, copy, distribute or commercially exploit the content. Nor may you transmit it or store it in a website or other form of electronic retrieval system.

Do not scale from this drawing. All dimensions to be checked onsite prior to commencement of works.

Derbyshire Land & Building Surveys

0 10 20 50 mm Paper Scale Check

SURVEY DRAWINGS

client
Mr Will Hodson

drawing scale
1:50


location
29, Hazelwood Road
Duffield

date
May 2022

drawing name
Existing Elevations

drawing number
DLB2291-04

revision
REV 02

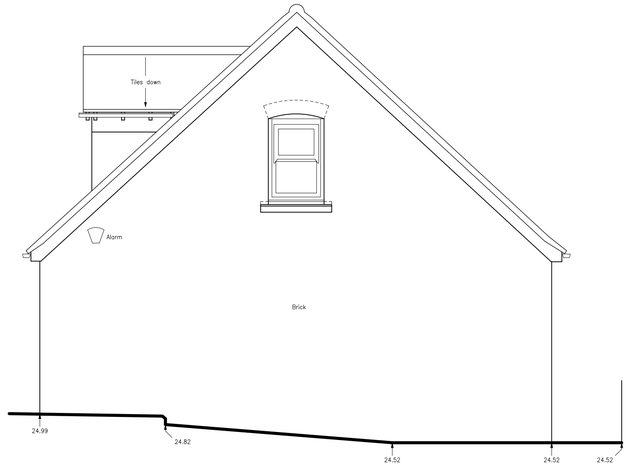

DATUM 23.000m

GARAGE – EAST ELEVATION



DATUM 23.000m

GARAGE SOUTH ELEVATION

KEY :


MH	Man–hole
IC	Inspection Chamber
G	Gully
LP	Lamp–post
RNP	Road Nameplate
SV	Stop Valve
WM	Water Meter
BTIC	British Telecom IC
CATV	Cable TV IC
TP	Telegraph Pole
FH	Fire Hydrant
C/L	Chain–link fence
C/B	Close–boarded fence
O/B	Open–boarded fence
M/R	Metal railings
BrW	Brick wall
BrS	Brick setts
CPS	Concrete paving slabs
TofW	Top of wall level
Shr	Shrubbery

TREES

G	Trunk circumference
mb	multi–boled
S	Spread (Diameter)
H	Height (Estimate)
Pol	Pollarded


▲ S104 Survey station

Level Datum : Arbitrary Local Datum

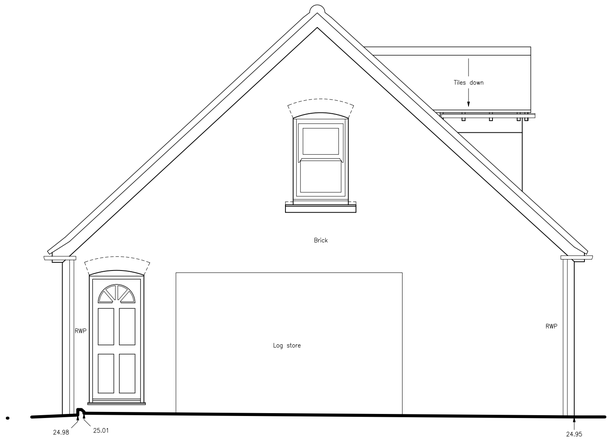

DATUM 23.000m

GARAGE – WEST ELEVATION

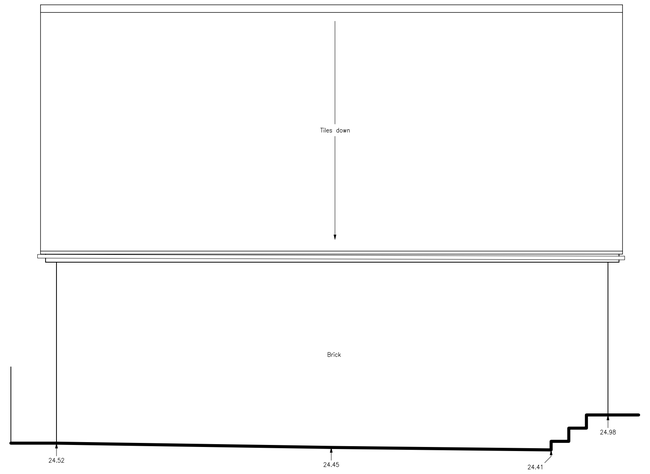

DATUM 23.000m

GARAGE – NORTH ELEVATION

GA PLANS & ELEVATIONS
SCALE 1:50 @ A1

PLEASE NOTE: THESE DRAWINGS ARE FOR INFORMATION AND MUST NOT BE USED FOR CONSTRUCTION

This drawing, electronic file & content is copyright of the designer. All rights reserved. You may not, except with our express written permission, copy, distribute or commercially exploit the content. Nor may you transmit it or store it in a website or other form of electronic retrieval system.
Do not scale from this drawing. All dimensions to be checked onsite prior to commencement of works.

Derbyshire Land & Building Surveys

0 10 20 50 mm
Paper Scale Check

SURVEY DRAWINGS

client
Mr Will Hodson

drawing scale
1:50

location
29, Hazelwood Road
Duffield

date
May 2022

drawing name
Existing Elevations (2)

drawing number
DLB2291-05

revision
REV 02

KEY :

MH	Man–hole
IC	Inspection Chamber
G	Gully
LP	Lamp–post
RNP	Road Nameplate
SV	Stop Valve
WM	Water Meter
BTIC	British Telecom IC
CATV	Cable TV IC
TP	Telegraph Pole
FH	Fire Hydrant
C/L	Chain–link fence
C/B	Close–boarded fence
O/B	Open–boarded fence
M/R	Metal railings
BrW	Brick wall
BrS	Brick setts
CPS	Concrete paving slabs
ToTW	Top of wall level
Shr	Shrubbery

TREES

G	Trunk circumference
mb	multi–boled
S	Spread (Diameter)
H	Height (Estimate)
Pol	Pollarded

▲ S104 Survey station

Level Datum : Arbitrary Local Datum



DATUM 23.000m

HOUSE WEST ELEVATION



DATUM 23.000m

HOUSE SOUTH ELEVATION

GA PLANS & ELEVATIONS
SCALE 1:50 @ A1

PLEASE NOTE: THESE DRAWINGS ARE FOR INFORMATION AND MUST NOT BE USED FOR CONSTRUCTION

This drawing, electronic file & content is copyright of the designer. All rights reserved. You may not, except with our express written permission, copy, distribute or commercially exploit the content. Nor may you transmit it or store it in a website or other form of electronic retrieval system.

Do not scale from this drawing. All dimensions to be checked onsite prior to commencement of works.

Derbyshire Land & Building Surveys

SURVEY DRAWINGS

Paper Scale Check 0 10 20 50 mm

client
Mr Will Hodson

drawing scale
1:50

location
29, Hazelwood Road
Duffield

date
June 2022

drawing name
Existing Elevations (3)

drawing number
DLB2291-06

revision
REV 02