
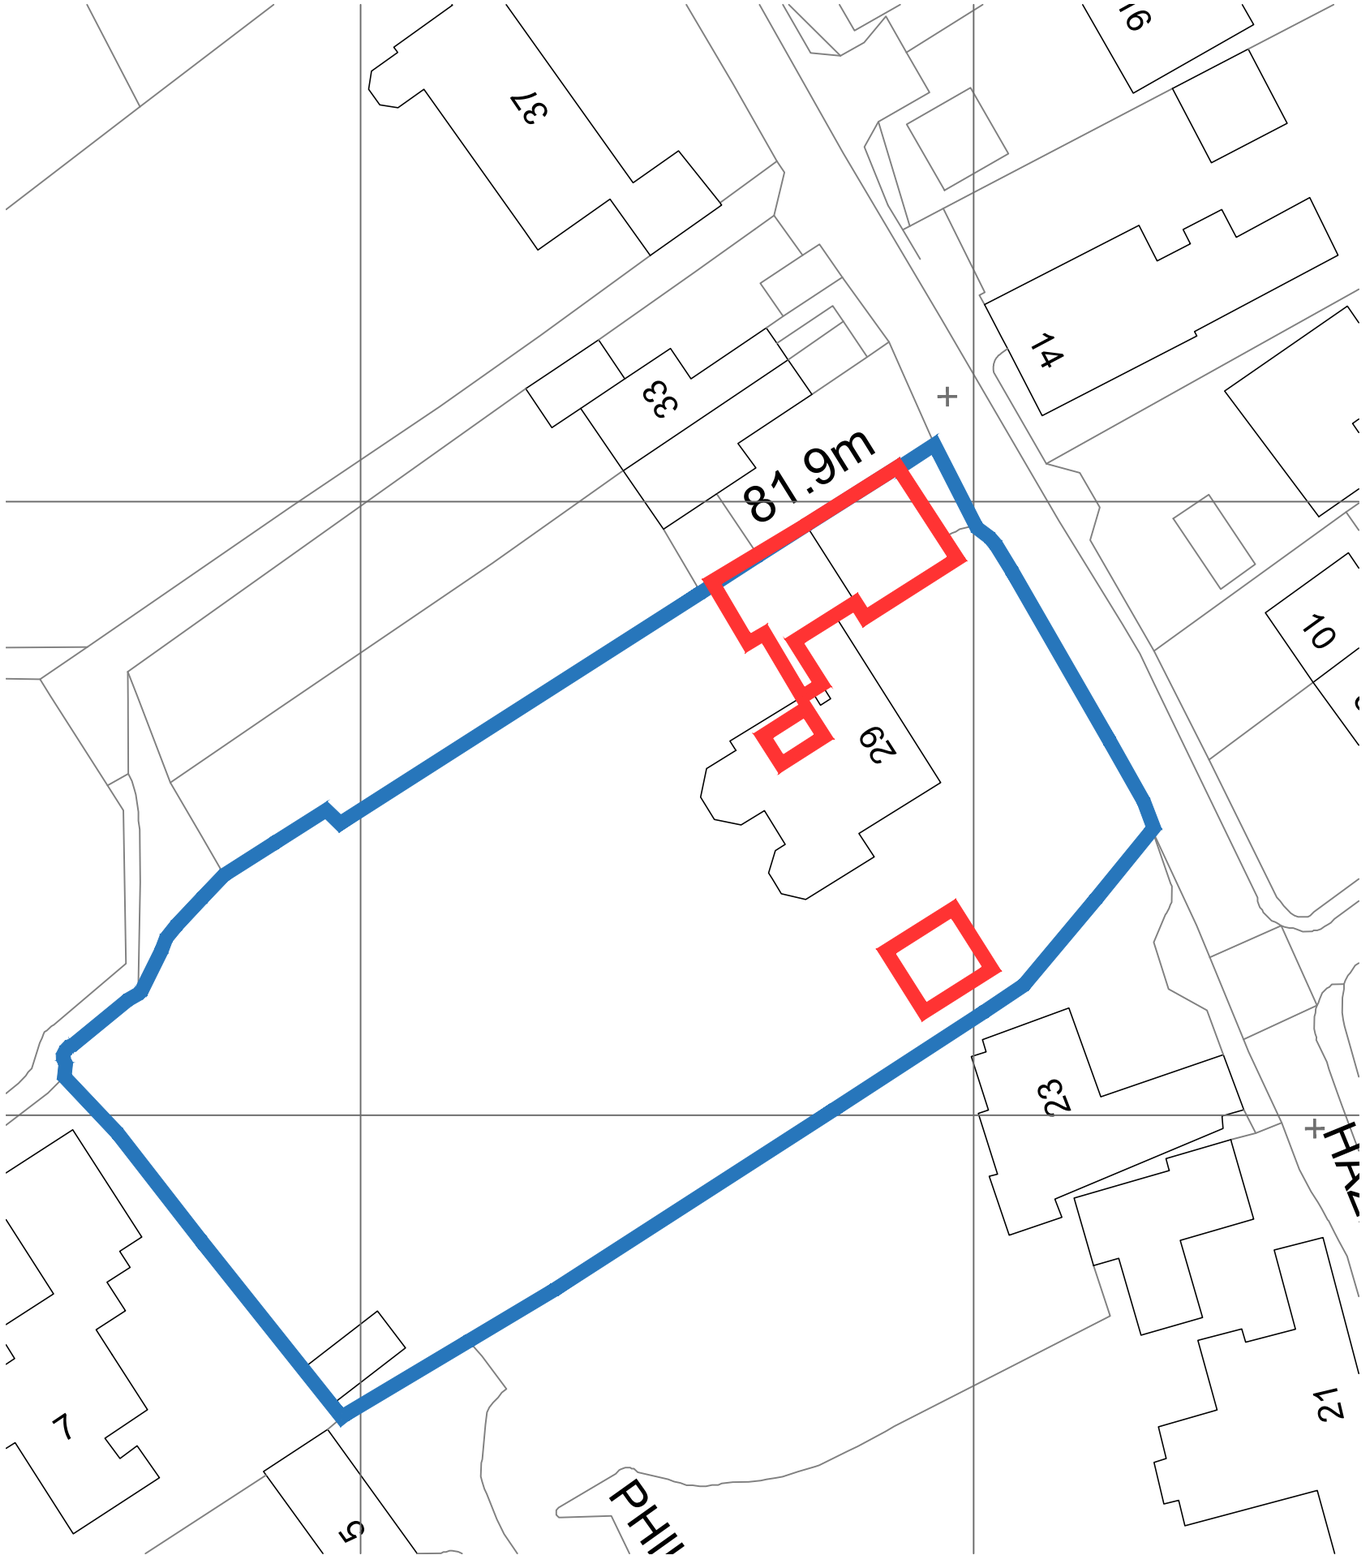


SITE BLOCK PLAN
SCALE 1:500 @ A3

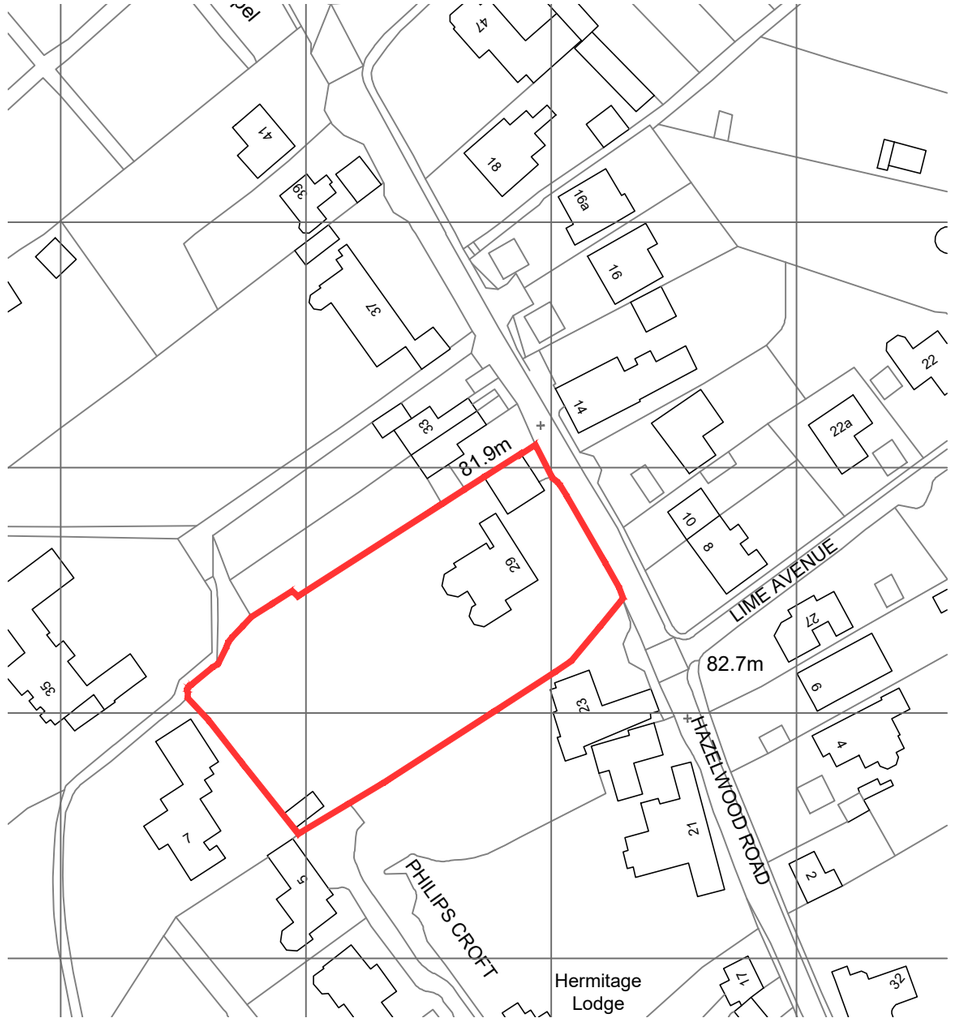

LOCATION PLAN
SCALE 1:1250 @ A3

GREY
RICHARDS
TROWELL
ARCHITECTURE

Address: 1-3 Greenhill, Wirksworth,
Derbyshire, DE4 4EN
Tel: 01629 825491
Email: info@grtarchitecture.co.uk
Website: www.grtarchitecture.co.uk

Client:	Mr & Mrs Hodson		
Project:	Works at 29 Hazelwood Road		
Address:	29 Hazelwood Road Duffield DE56 4DP		
Drawing:	P001 - Location & Block Plan		
Dwg No:	P001	Date:	20/04/2023
Scale:	As Stated	Paper size:	A3
RIBA Stage:	3		

Please Note:

Drawings up to RIBA Work Stage 4 are not sufficiently detailed for construction

DO NOT SCALE DRAWING

© Grey Richards Trowell Architecture all rights reserved