


GROUND FLOOR PLAN




FIRST FLOOR PLAN

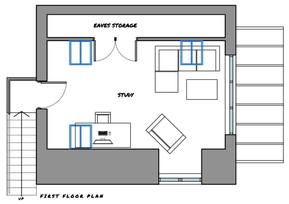

SIDE EAST ELEVATION



SIDE EAST ELEVATION

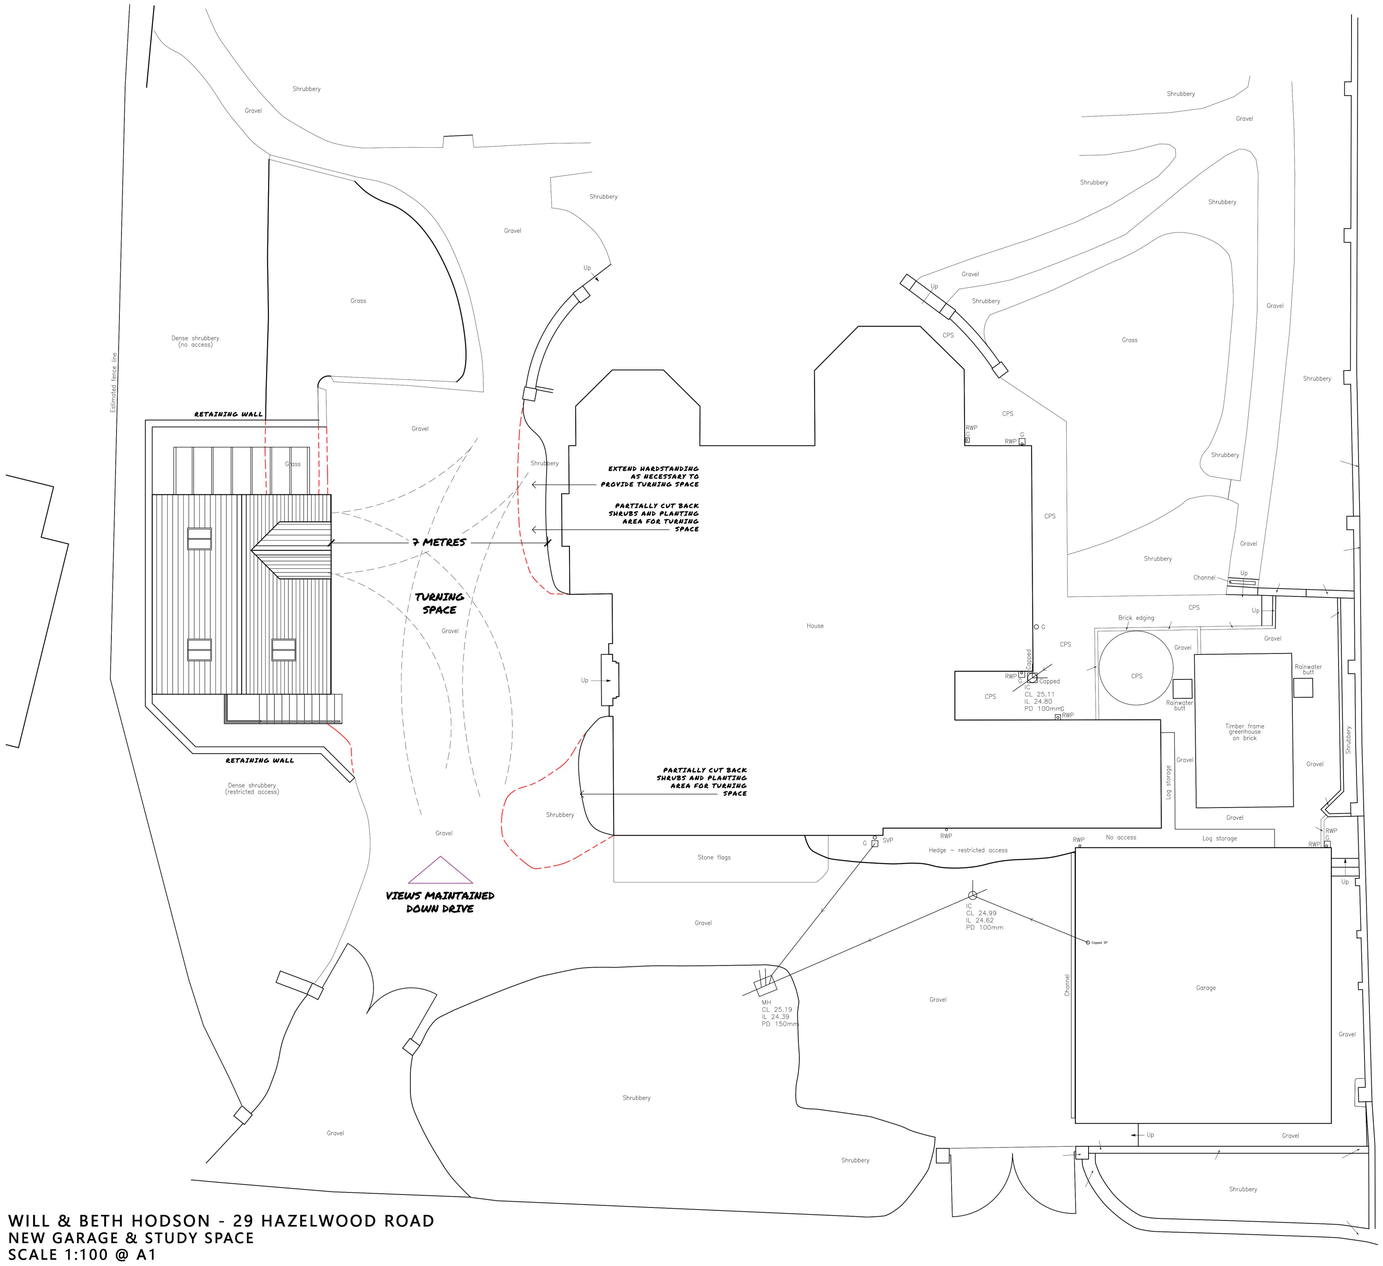

WILL & BETH HODSON - 29 HAZELWOOD ROAD
NEW GARAGE & STUDY SPACE
SCALE 1:100 @ A1



REAR SOUTH ELEVATION



SIDE WEST ELEVATION



FRONT NORTH ELEVATION

GREY RICHARDS TROWELL ARCHITECTURE

Address: 1-3 Greenhill, Wirksworth, Derbyshire, DE4 4EN
Tel: 01629 825491
Email: info@grtarchitecture.co.uk
Website: www.grtarchitecture.co.uk

Client:	Mr & Mrs Hodson		
Project:	Works at 29 Hazelwood Road		
Address:	29 Hazelwood Road Duffield DE56 4DP		
Drawing:	P004 - Proposed Plans - New Detached Garage		
Dwg No:	P004	Date:	20/04/2023
Scale:	1:100	Paper size:	A1
RIBA Stage:	3		

Please Note:

Drawings up to RIBA Work Stage 4 are not sufficiently detailed for construction

DO NOT SCALE DRAWING

© Grey Richards Trowell Architecture all rights reserved