



A - South East Elevation

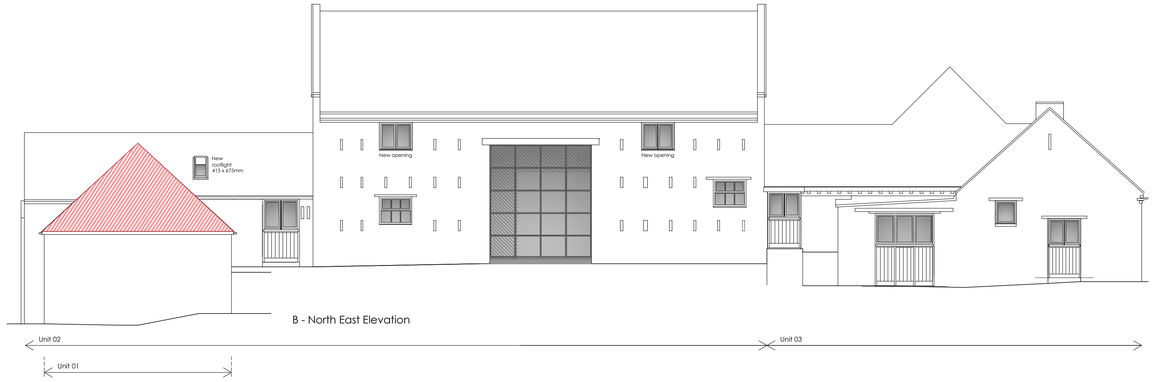


B - North East Elevation

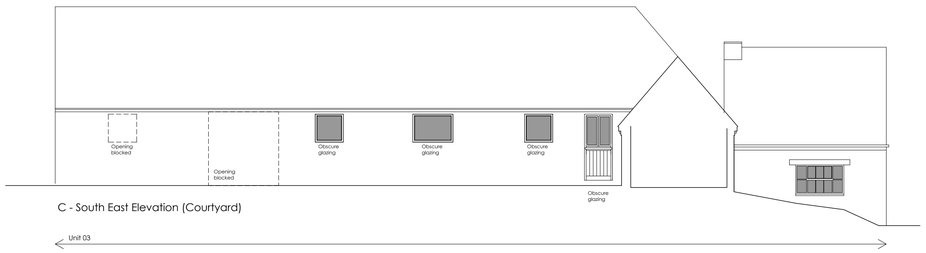


C - South East Elevation (Courtyard)



D - North West Elevation

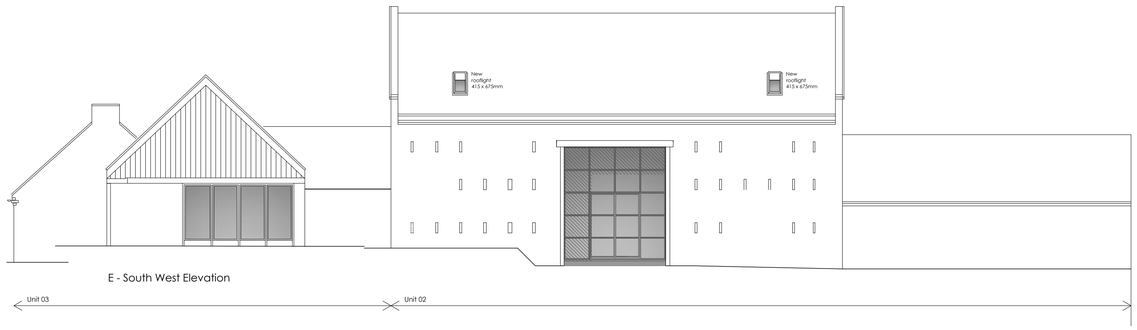

E - South West Elevation

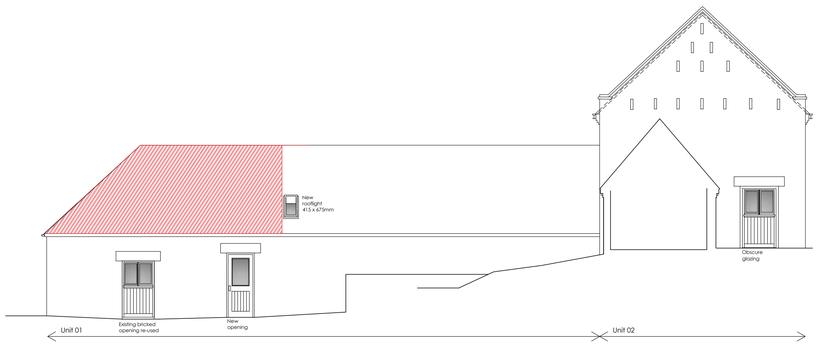

F - North West Elevation

Bat loft

Rev.	Date.	Revision Details.
B.	17.02.23	Elevations revised.
A.	29.10.20	Added Bat Loft

Client: Kedleston Estate

Project: Bath Farm Buildings
kedleston

Title: Elevations As Proposed

FISHER GERMAN

Fisher German LLP. The Estates Office
Norman Court, Ashby de la Zouch
Leicestershire. LE65 2UZ
fax: 01530 413896 tel: 01530 412821
e-mail: ashby@fishergerman.co.uk

Scale: 1:100 [Printed A1]

Date: August 2021

Drawn: SN **Checked:** SO

Drg No: 129028-008-B

THIS DRAWING IS PROTECTED BY COPYRIGHT. IT MAY NOT BE REPRODUCED IN ANY FORM OR BY ANY MEANS FOR ANY PURPOSE WITHOUT WRITTEN PERMISSION OF FISHER GERMAN LLP CHARTERED SURVEYORS.
FISHER GERMAN LLP IS A LIMITED LIABILITY PARTNERSHIP.
REGISTERED IN ENGLAND AND WALES. REGISTERED NUMBER: OC311554.
REPRODUCED USING ORDNANCE SURVEY DATA. CROWN COPYRIGHT.
ALL RIGHTS RESERVED. LICENCE NUMBER: 100005237