16 Hopping Hill

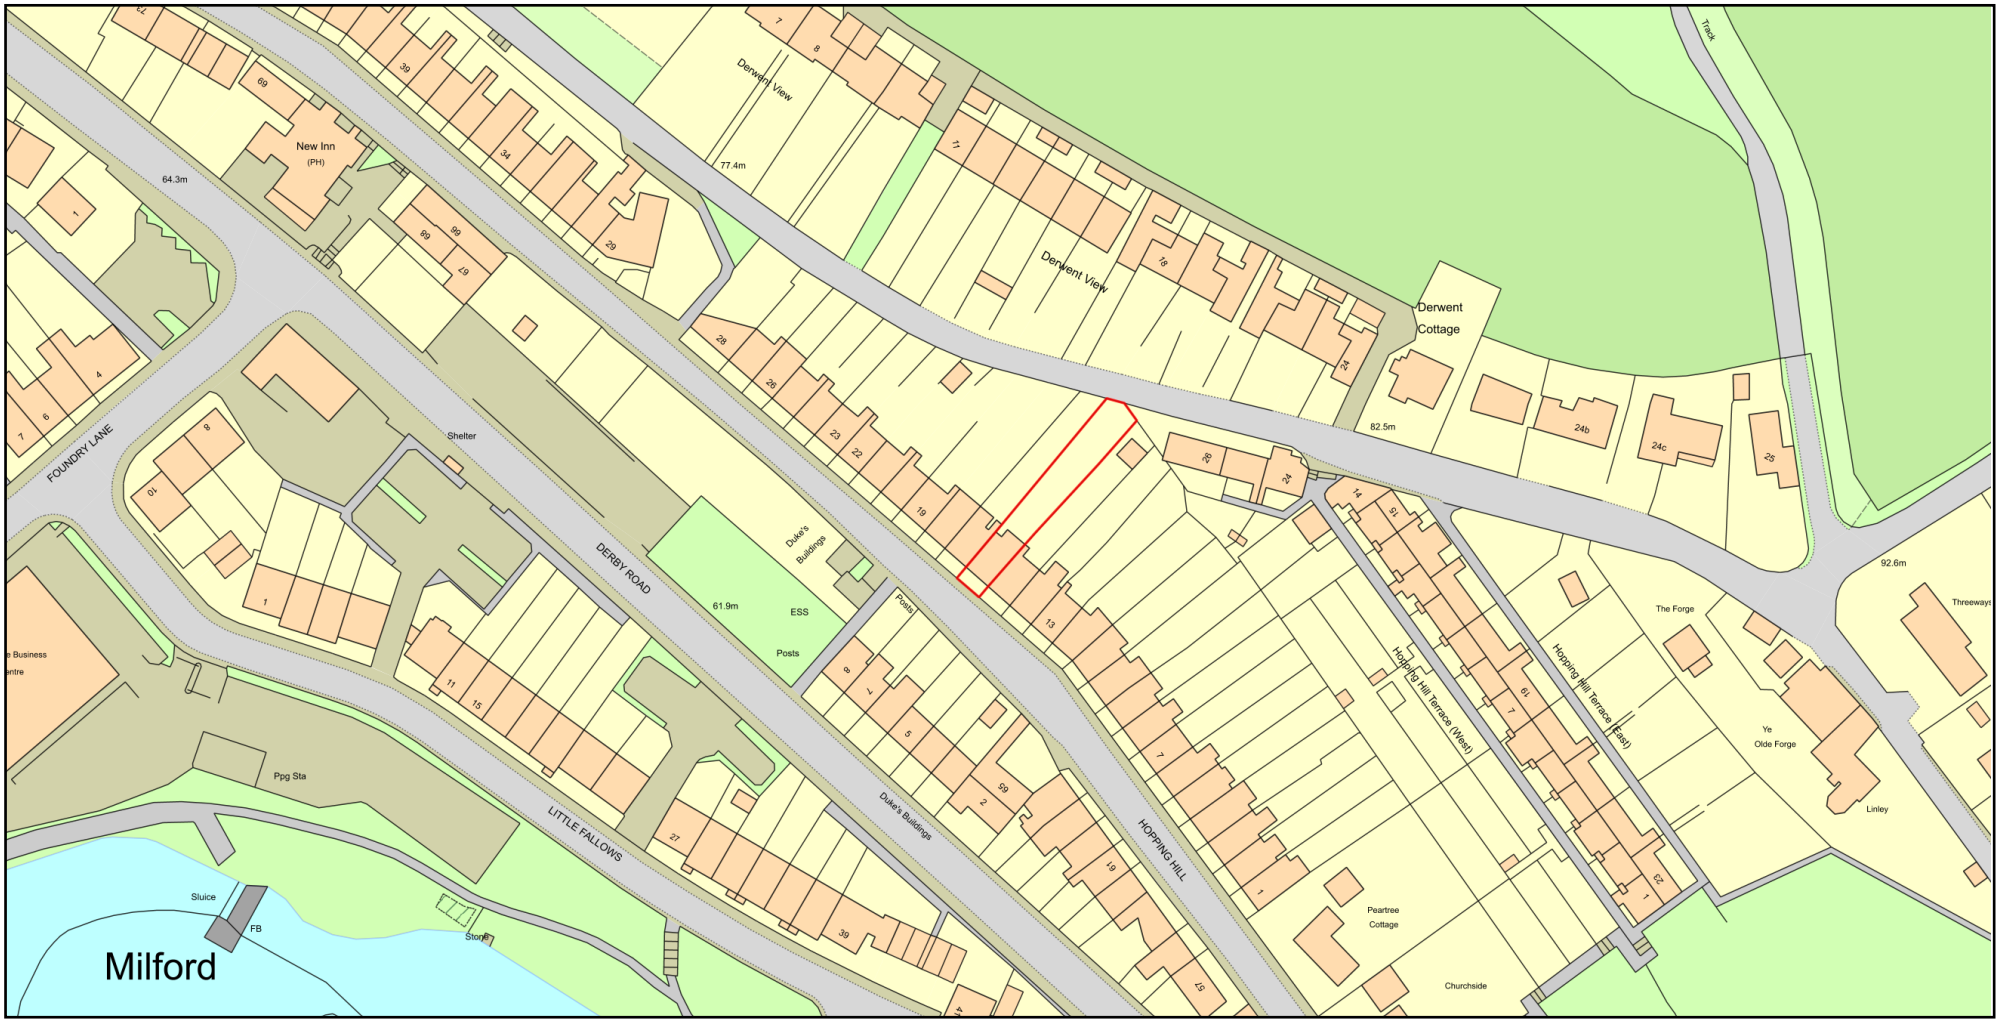

0 50

Metres

N

ReQuestaPlan

Plan Produced for: Richard Liggins

Date Produced: 18 May 2023

Plan Reference Number: TQRQM23138205421395

Scale: 1:1250 @ A4

© Crown copyright and database rights 2023 OS 100042766