AMENDENTS

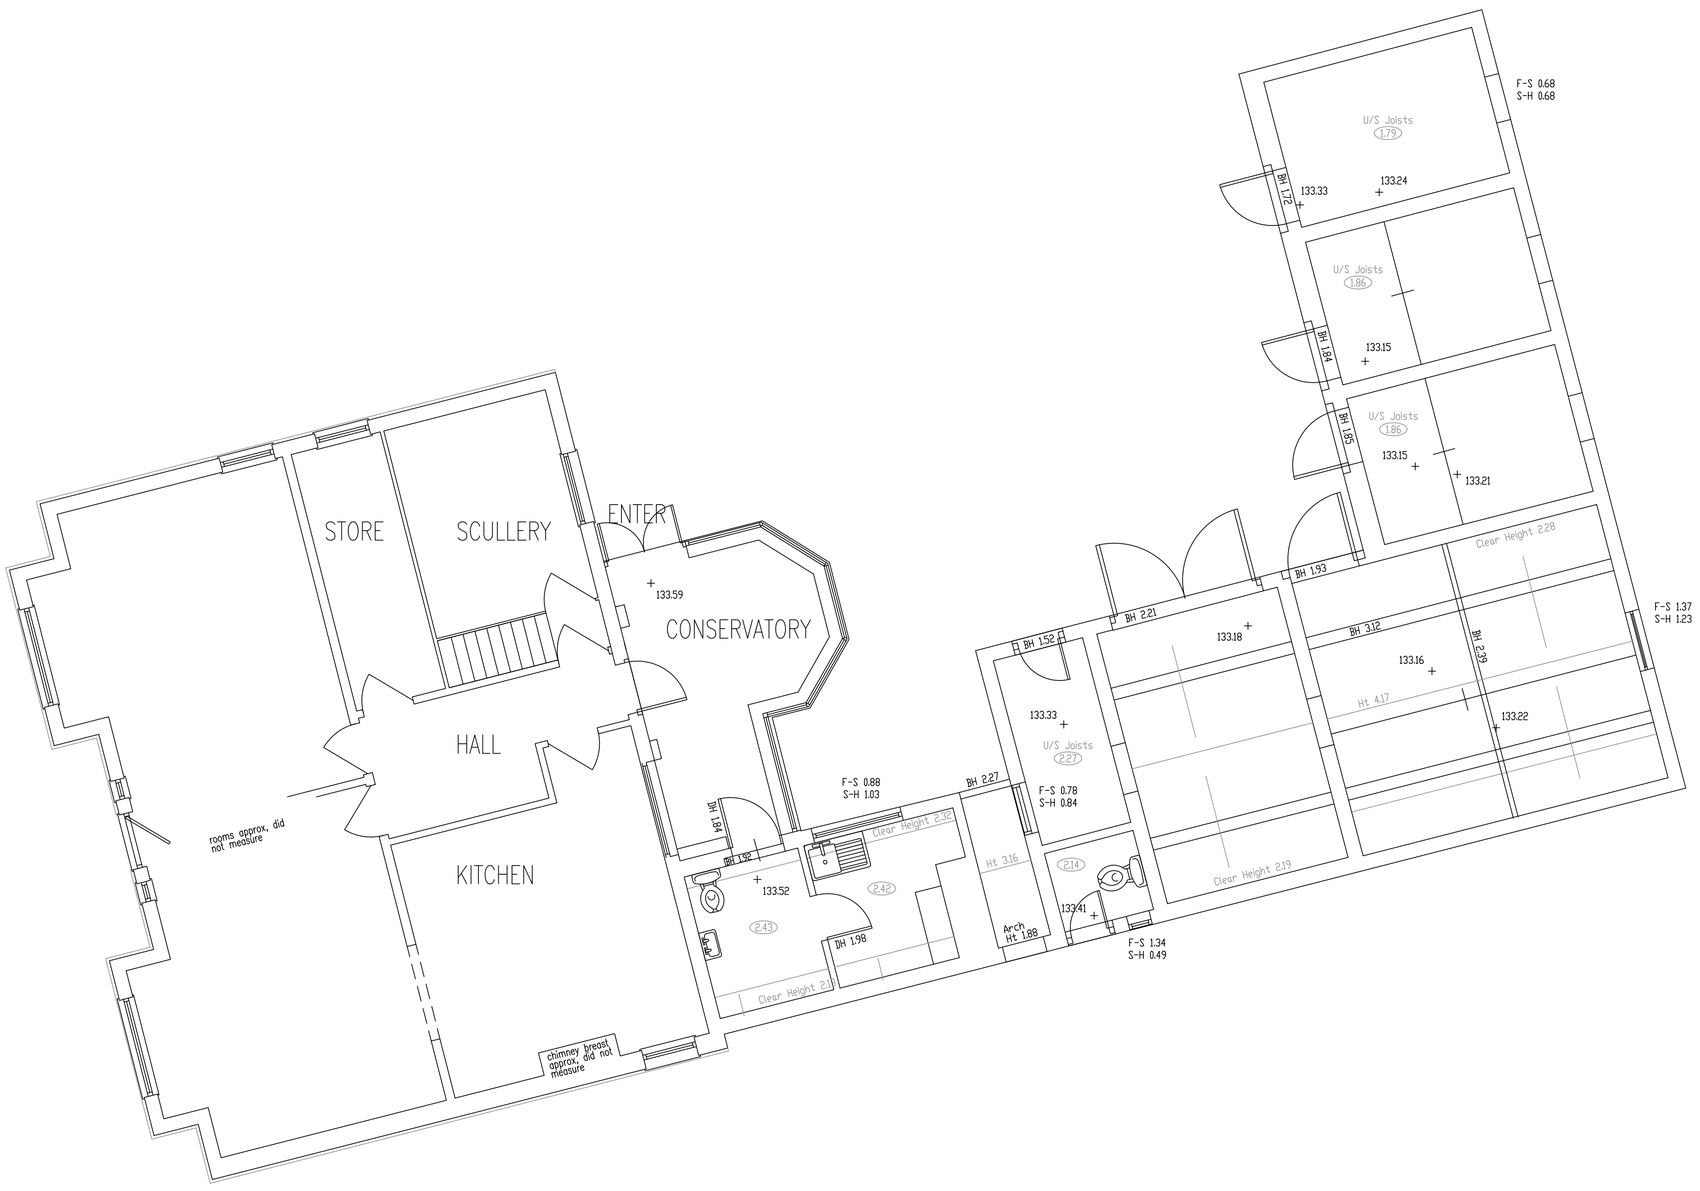

HOUSE & ATTACHED BARN GROUND FLOOR PLAN

Full acknowledgement and thanks is hereby given to BluePlan Surveyors for the measurement and preparation of this survey

BluePlan
35/36 Iron Gate
Derby
DE1 3GA
T: 01332 385780
F: 01332 200231
E: info@blueplan.co.uk
W: www.blueplan.co.uk

Regulated by the RICS

PROJECT NAME Extension & Alterations to Dwelling 93 Main Road Smalley			JOB NO. DMA15-015
DRAWING TITLE Survey as Existing Partial Plan as Existing.			DWG NO. EX 81 04
SCALE 1:100	DRAWN BY DMcPhee	DATE JAN 22	REV. -

This drawing is copyright. Contractor must check all dimensions on site, working only from grid & figure dimensions. Any discrepancies are to be reported to the designer before work commences.

RIBA Chartered Practice

David McPhee Chartered Architect

1 Rutland Drive Mickleover Derby DE3 9FW Tel: 01332 988279 E mail: dave@davidmcpheearchitect.co.uk